


STANDARD ABBREVIATIONS	
&	AND
#	NUMBER
%	PERCENT
AC	AIR CONDITIONING
ACC.	ACCESSORY
A.D.A.	AMERICANS WITH DISABILITIES ACT
A.F.F.	ABOVE FINISH FLOOR
ALT.	ALTERNATE
A.P.N.	ASSESSOR'S PARCEL NUMBER
BD.	BOARD
BLDG.	BUILDING
BLK.	BLOCKING
B.O.C.	BACK OF CURB
C.B.C.	CALIFORNIA BUILDING CODE
CL or CLG.	CENTERLINE
CLER.	CLEAR
CONT.	CONTINUOUS
CTR.	COUNTER
DBL.	DOUBLE
DEMO.	DEMOLITION
DEPT.	DEPARTMENT
DET.	DETAIL
DIA. or Ø	DIAMETER
DIM.	DIMENSION
DWG.	DRAWING
E	EAST
(E)	EXISTING
EAC.	EACH
E.EP.	ENERGY EXPENDITURE PLAN
ELEC.	ELECTRICAL
EQ.	EQUAL
EQUIP.	EQUIPMENT
E.W.	EACH WAY
EXT.	EXTERIOR
F.A.	FIRE ALARM
F.D.	FLOOR DRAIN
F.F.	FIRE EXTINGUISHER
FIN.	FINISH
FLOOR.	FLOOR
F.O.F.	FACE OF FINISH
F.O.S.	FACE OF STUD
FR.	FIBERGLASS REINFORCED PLASTIC
FT.	FOOT or FEET
GA.	GAUGE
GSM.	GALVANIZED SHEET METAL
G.C.	GENERAL CONTRACTOR
GEN.	GENERAL
GFCI	GROUND FAULT CIRCUIT INTERRUPTER
GR.	GRADE
GYP. BD.	GYPSON BOARD
H.B.	HOSE BIB
HDWD.	HARDWOOD
HDW.	HARDWARE
H.M.	HOLLOW METAL
HORIZ.	HORIZONTAL
HT.	HEIGHT
I.D.	INSIDE DIAMETER
IE.	FOR EXAMPLE, SUCH AS
INSUL.	INSULATION
INT.	INTERIOR or INTEGRAL
L	LONG or LENGTH
MAX.	MAXIMUM
MECH.	MECHANICAL
M.E.P.	MECHANICAL, ELECTRICAL, PLUMBING
MFG.	MANUFACTURE or MANUFACTURER
MIN.	MINIMUM
MISC.	MISCELLANEOUS
M.R.	MOISTURE RESISTANT
N.	NORTH
(N)	NEW
N.I.C.	NOT IN CONTRACT (NO WORK)
NOM.	NOMINAL
N.T.S.	NOT TO SCALE
O.C.	ON CENTER
O.D.	OUTSIDE DIAMETER
OPP.	OPPOSITE
O.S.B.	ORIENTED STRAND BOARD
(P)	PROPOSED
PL or P.	PROPERTY LINE
PLAM.	PLASTIC LAMINATE
PLYWD.	PLYWOOD
P.N.L.	PANEL
P.O.T.	PATH OF TRAVEL
PT.	PAINT
P.T.D.	PAPER TOWEL DISPENSER
PVC.	POLYVINYL CHLORIDE
P.U.E.	PUBLIC UTILITY EASEMENT
R.	RADIUS
R.B.	RUBBER BASE
R.D.	ROOF DRAIN
REF.	REFERENCE
REINF.	REINFORCE
REQ.	REQUIRED or REQUIREMENT
RES.	RESILIENT
RM.	ROOM
R.O.	ROUGH OPENING
R.R.	REMOVE & RELOCATE
S.A.S.M.	SELF-ADHERE SHEET MEMBRANE
S.	SOUTH
S.C.	SOLID CORE
S.C.D.	SEAT COVER DISPENSER
SCHED.	SCHEDULE
SECT.	SECTION
S.E.D.	SEE ELECTRICAL DRAWINGS
S.F.	SQUARE FEET or SQUARE FOOT
SHT.	SHEET
SIM.	SIMILAR
S.M.D.	SEE MECHANICAL DRAWINGS
SPEC.	SPECIFICATIONS
SO.FT.	SQUARE FEET or SQUARE FOOT
STL.	STEEL
STOR.	STORAGE
STRUCT.	STRUCTURAL or STRUCTURE
SUSP.	SUSPENDED
SYM.	SYMMETRICAL
T&B.	TOP & BOTTOM
T.B.D.	TO BE DETERMINED
TEMP.	TEMPORARY
T&G.	TONGUE & GROOVE
THK.	THICK
TMP.	TEMPERED
T.O.	TOP OF
TYP.	TYPICAL
U.C.	UNDER COUNTER
UNF.	UNFINISHED
U.O.N.	UNLESS OTHERWISE NOTED
VERT.	VERTICAL
VEST.	VESTIBULE
V.I.F.	VERIFY IN FIELD
W.	WEST
W.C.	WATER CLOSET
WD.	WOOD
WIND.	WINDOW
W.R.	WATER RESISTANT
WSC.	WAINSCOT
WT.	WEIGHT
W/	WITH
w/o	WITHOUT

GENERAL NOTES	
1.	DO NOT SCALE THE DRAWINGS. EVERY ATTEMPT HAS BEEN MADE TO SHOW ITEMS TO SCALE, BUT NO GUARANTEE IS IMPLIED. ALWAYS INFORM THE ARCHITECT OF MISSING, INCOMPLETE, OR IMPROPER DIMENSIONS ON THE PLANS, OR WHEN EXISTING CONDITIONS DO NOT MATCH WHAT IS SHOWN ON THE PLANS. VERIFY CRITICAL DIMENSIONS.
2.	DIMENSIONS TO EXISTING CONSTRUCTION ARE GIVEN TO FACE OF FINISH, UNLESS INDICATED OTHERWISE.
3.	IF PROVIDED, SEE ELECTRICAL, CIVIL AND PLUMBING DRAWINGS FOR RELATED WORK AND EQUIPMENT. WHERE ELECTRICAL ITEMS ARE SHOWN, AND NO DIMENSIONS OR OTHER FORMS OF LOCATION INFORMATION ARE PROVIDED, THE ARCHITECTURAL DRAWINGS SHALL GOVERN WITH RESPECT TO LOCATION.
4.	SINCE THE WORK INCLUDES ALTERATIONS OF EXISTING FACILITIES, EXAMINATION OF THE EXISTING CONSTRUCTION SHALL BE MADE BY THE GENERAL CONTRACTOR AS IT RELATES TO THE WORK. THE GENERAL CONTRACTOR SHALL VERIFY EXISTING CONDITIONS AND DIMENSIONS AS REQUIRED. NO ALLOWANCE SHALL BE ALLOWED FOR ANY EXPENSE INCURRED DUE TO FAILURE OR NEGLECT TO EXAMINE AND VERIFY EXISTING CONDITIONS. ANY CONFLICTS, OMISSIONS, ETC. SHALL BE BROUGHT TO THE ATTENTION OF THE ARCHITECT PRIOR TO BID SUBMISSION.
5.	THE PURPOSE OF THESE DOCUMENTS IS TO SHOW THE GENERAL ARRANGEMENT AND EXTENT OF NEW WORK, INCLUDING ADDITIONS, ALTERATIONS. ALL WORK WHICH IS OBVIOUSLY REQUIRED TO BE PERFORMED TO PROVIDE A COMPLETE AND OPERABLE FINISHED PROJECT SHALL BE ASSUMED TO BE INCLUDED WITHIN THE SCOPE OF THE CONTRACT.
6.	ALL SCOPE INDICATED ON THESE DRAWINGS SHALL BE ASSUMED TO BE NEW AND PART OF THE CONSTRUCTION CONTRACT UNLESS IT IS SPECIFICALLY NOTED AS EXISTING (E), OR EXISTING TO REAMAIN.
7.	REMOVE PORTIONS OF EXISTING CONSTRUCTION AS NECESSARY TO ACCOMMODATE NEW WORK AND REPLACE, PATCH OR REPAIR AS NEEDED. PROTECT AREA FROM DAMAGE WHICH MAY OCCUR FROM DEMOLITION, DUST, WATER, ETC. PROVIDE AND MAINTAIN TEMPORARY BARRICADES, CLOSURE WALLS, ETC. AS REQUIRED DURING THE PERIOD OF CONSTRUCTION.
8.	DAMAGE TO EXISTING STRUCTURES, FINISH, AND EQUIPMENT SHALL BE REPAIRED OR REPLACED TO THE SATISFACTION OF THE OWNER.
9.	THE FINAL LOCATION OF ALL ELECTRICAL AND SIGNAL EQUIPMENT, PANEL BOARDS, FIXTURES, OUTLETS, ETC. SHALL BE APPROVED BY OWNER PRIOR TO INSTALLATION.
10.	DIMENSIONS NOTED "CLEAR" OR "CLR." MUST BE PRECISELY MAINTAINED WITHOUT TOLERANCE.
11.	DO NOT SCALE DRAWINGS. ANY DISCREPANCIES SHALL BE BROUGHT TO THE ATTENTION OF THE ARCHITECT FOR CLARIFICATION PRIOR TO DEMOLITION, FABRICATION OR CONSTRUCTION. DIMENSIONS ARE NOT ADJUSTABLE WITHOUT WRITTEN APPROVAL FROM THE ARCHITECT.
12.	DIMENSIONS NOTED "V.I.F." OR "VERIFY" SHALL BE VERIFIED IN THE FIELD BY THE CONTRACTOR PRIOR TO THE START OF FABRICATION OR CONSTRUCTION. VERIFY ALL ROUGH OPENING DIMENSIONS, FOR FABRICATED ITEMS, WITH THE MANUFACTURER PRIOR TO CONSTRUCTION.
13.	THE GROUND FLOOR LEVEL IS INDICATED AS +0.00' ON ARCHITECTURAL DWGS. REFER TO CIVIL DWGS FOR FINISH FLOOR ELEVATIONS RELATIVE TO A TOPOGRAPHIC SURVEY BENCHMARK.
14.	THE CONTRACTOR SHALL BE RESPONSIBLE FOR REMOVING ALL LEFTOVER MATERIALS, DEBRIS, TOOLS AND EQUIPMENT INVOLVED IN HIS OPERATIONS AT THE CONCLUSION OF THE WORK.
15.	CONTRACTOR SHALL REPAIR OR REPLACE ANY FENCE, SIDEWALK, PAVING, LANDSCAPING, ELEVATOR, FLOORING OR ANY OTHER BUILDING MATERIAL OR SYSTEM DAMAGED AS A RESULT OF LABOR, MATERIAL AND EQUIPMENT DELIVERY AND HANDLING.
16.	THE ARCHITECT AND CONSULTANTS SHALL HAVE NO RESPONSIBILITY FOR THE DISCOVERY, PRESENCE, HANDLING, REMOVAL OR DISPOSAL OF, OR EXPOSURE OF PERSONS TO ASBESTOS, HAZARDOUS OR TOXIC SUBSTANCES IN ANY FORM AT THE PROJECT SITE. PROFESSIONAL SERVICES RELATED OR IN ANY WAY CONNECTED WITH THE INVESTIGATION, DETECTION, ABATEMENT, REPLACEMENT, USE, SPECIFICATION, OR REMOVAL OF PRODUCTS, MATERIALS OR PROCESSES CONTAINING ASBESTOS, HAZARDOUS OR TOXIC MATERIALS ARE NOT WITHIN THE ARCHITECT'S SCOPE OF SERVICES.
17.	THE INTENT OF THESE DRAWINGS IS THAT THE WORK OF THE ALTERATION, REHABILITATION OR RECONSTRUCTION SHALL BE IN ACCORDANCE WITH TITLE 24, CALIFORNIA CODE OF REGULATIONS. SHOULD ANY EXISTING CONDITIONS, SUCH AS DETERIORATION OR NONCOMPLIANT CONSTRUCTION, BE DISCOVERED WHICH IS NOT COVERED BY THE CODES, WHEN THE FINISHED WORK SHALL NOT COMPLY WITH TITLE 24, CALIFORNIA CODE OF REGULATIONS, CONTRACTOR SHALL NOTIFY ARCHITECT IMMEDIATELY AND WAIT FOR INSTRUCTION BEFORE PROCEEDING WITH WORK.

ADMINISTRATIVE REQUIREMENTS	
1.	A COPY OF THE 2025 CALIFORNIA BUILDING CODE PARTS 1 TO 5 SHALL BE KEPT ON SITE AT ALL TIMES.
2.	CHANGES TO THE APPROVED DRAWINGS OR SPECIFICATIONS SHALL BE MADE BY ADDENDA, REVISION OR CONSTRUCTION CHANGE DOCUMENT (CCD) APPROVED BY THE DIVISION OF THE STATE ARCHITECT, AS REQUIRED BY THE SECTIONS 4-338 OF CALIFORNIA CODE OF REGULATIONS, TITLE 24, PART 1 (CAC 4-338)
3.	TESTS AND SPECIAL INSPECTION OF MATERIALS SHALL BE IN ACCORDANCE WITH SECTION 4-335.
4.	DSA SHALL BE NOTIFIED AT THE START OF CONSTRUCTION AND PRIOR TO PLACEMENT OF CONCRETE PER SECTION 4-331.
5.	A "DSA CERTIFIED" PROJECT INSPECTOR EMPLOYED BY THE DISTRICT (OWNER) AND APPROVED BY THE DSA SHALL PROVIDE CONTINUOUS INSPECTION OF THE WORK. THE DUTIES OF THE INSPECTOR ARE DEFINED IN SECTION 4-342, PART 1, TITLE 24, CCR.
6.	A DSA ACCEPTED TESTING LABORATORY DIRECTLY EMPLOYED BY THE DISTRICT (OWNER) SHALL CONDUCT ALL THE REQUIRED TESTS AND INSPECTIONS FOR THE PROJECT.
7.	SUPERVISION OF CONSTRUCTION BY DSA SHALL BE IN ACCORDANCE WITH 4-334.
8.	CONTRACTOR, INSPECTOR, ARCHITECT, AND ENGINEERS SHALL SUBMIT VERIFIED REPORTS (DSA-6) IN ACCORDANCE WITH SECTION 4-338 AND 4-343.
9.	THE ARCHITECT AND THE STRUCTURAL ENGINEERS SHALL PERFORM THEIR DUTIES IN ACCORDANCE WITH SECTIONS 4-333(a) AND 4-341.
10.	THE CONTRACTOR SHALL PERFORM HIS DUTIES IN ACCORDANCE WITH SECTION 4-343.
11.	THE INTENT OF THE DRAWINGS AND SPECIFICATIONS IS THE (RE) CONSTRUCTION OF A SCHOOL BUILDING(S) IN ACCORDANCE WITH TITLE 24, C.C.R. SHOULD ANY CONDITIONS DEVELOP NOT COVERED BY THE CONTRACT DOCUMENTS WHEREIN THE FINISHED WORK WILL NOT COMPLY WITH SAID C.C.R. A CONSTRUCTION CHANGE DOCUMENT ORDER DETAILING AND SPECIFYING THE REQUIRED WORK SHALL BE SUBMITTED AND APPROVED BY DSA BEFORE PROCEEDING WITH THE WORK.
12.	DSA IS NOT SUBJECT TO ARBITRATION.
13.	DIVISION OF THE STATE ARCHITECT (DSA) APPROVAL OF THIS APPLICATION DOES NOT INCLUDE FUTURE OR N.I.C. ITEMS.
14.	COMPLIANCE WITH CFC CHAPTER 33 (FIRE SAFETY DURING CONSTRUCTION AND DEMOLITION) AND CBC CHAPTER 33 (SAFETY DURING CONSTRUCTION) WILL BE ENFORCED.

a.	THE CALIFORNIA ENERGY CODE SECTION 10-103 REQUIRES ACCEPTANCE TESTING ON ALL NEWLY INSTALLED LIGHTING CONTROLS, MECHANICAL SYSTEMS, ENVELOPES, AND PROCESS EQUIPMENT AFTER INSTALLATION AND BEFORE PROJECT COMPLETION. AN ACCEPTANCE TEST IS A FUNCTIONAL PERFORMANCE TEST TO HELP ENSURE THAT NEWLY INSTALLED EQUIPMENT IS OPERATING AND IN COMPLIANCE WITH THE ENERGY CODE.
b.	LIGHTING CONTROLS ACCEPTANCE TESTS MUST BE PERFORMED BY A CERTIFIED LIGHTING CONTROLS ACCEPTANCE TEST TECHNICIAN (ATT).
c.	MECHANICAL SYSTEM ACCEPTANCE TESTS MUST BE PERFORMED BY A CERTIFIED MECHANICAL ATT FOR PROJECTS SUBMITTED ON OR AFTER OCTOBER 1, 2021.
d.	ENVELOPE AND PROCESS EQUIPMENT ACCEPTANCE TESTS SHALL BE PERFORMED BY THE INSTALLING CONTRACTOR, ENGINEER/ARCHITECT OF RECORD OR THE OWNER'S AGENT.
e.	A LISTING OF CERTIFIED ATT CAN BE FOUND AT: https://www.energy.ca.gov/programs-and-topics/programs/acceptance-test-technician-certification-provider-program/acceptance .
f.	THE ACCEPTANCE TESTING PROCEDURES MUST BE REPEATED, AND DEFICIENCIES MUST BE CORRECTED BY THE BUILDER OR INSTALLING CONTRACTOR UNTIL THE CONSTRUCTION/INSTALLATION OF THE SPECIFIED SYSTEMS CONFORM AND PASS THE REQUIRED ACCEPTANCE CRITERIA.
g.	PROJECT INSPECTORS WILL COLLECT THE FORMS TO CONFIRM THAT THE REQUIRED ACCEPTANCE TESTS HAVE BEEN COMPLETED.

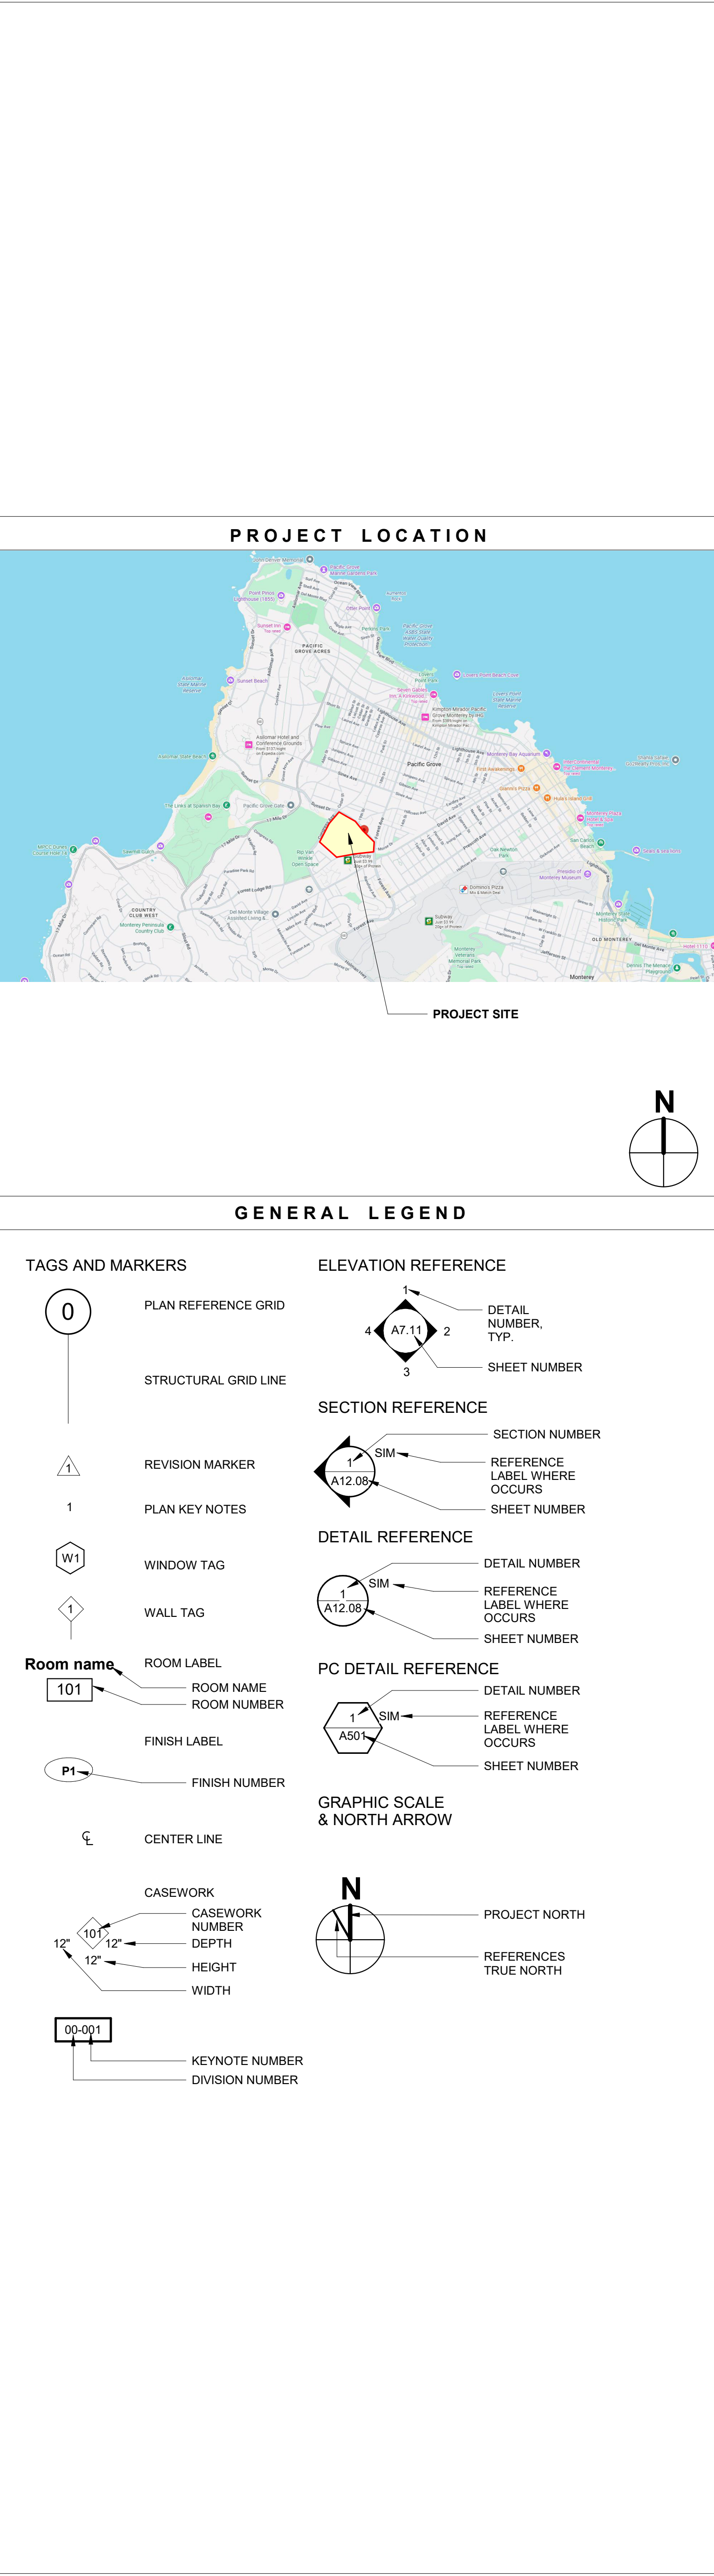

PROJECT LOCATION	
APPLICABLE CODES AND STANDARDS	
2025 CALIFORNIA ADMINISTRATIVE CODE (CAC), PART 1, TITLE 24 CCR* 2025 CALIFORNIA BUILDING CODE (CBC), PART 2, TITLE 24 CCR 2025 CALIFORNIA ELECTRICAL CODE (CEC), PART 3, TITLE 24 CCR 2025 CALIFORNIA MECHANICAL CODE (CMC), PART 4, TITLE 24 CCR 2025 CALIFORNIA PLUMBING CODE (CPC), PART 5, TITLE 24 CCR 2025 CALIFORNIA ENERGY CODE (CEC), PART 6, TITLE 24 CCR 2025 CALIFORNIA FIRE CODE (CFC), PART 9, TITLE 24 CCR 2025 CALIFORNIA EXISTING BUILDING CODE (CEBC), PART 10, TITLE 24 CCR 2025 CALIFORNIA GREEN BUILDING STANDARDS CODE (CALGREEN), PART 11, TITLE 24 CCR 2025 CALIFORNIA REFERENCED STANDARDS, PART 12, TITLE 24 CCR TITLE 19 CCR, PUBLIC SAFETY, STATE FIRE MARSHAL REGULATIONS APPLICABLE STANDARDS FOR A LIST OF APPLICABLE STANDARDS, INCLUDING CALIFORNIA AMMENDMENTS TO THE NFPA STARDARDS, REFER TO CBC CHAPTER 35 AND CFC CHAPTER 80	
PROJECT TEAM	
OWNER(S)	PACIFIC GROVE UNIFIED SCHOOL DISTRICT CONTACT: JON ANDERSON TITLE: DIRECTOR OF MAINTENANCE OPERATIONS AND TRANSPORTATION PACIFIC GROVE, CA 93950-4398 PHONE: (831) 646-6511 E-MAIL: janderson@pgusd.org BOARD OF EDUCATION ELLIOT HAZEN - PRESIDENT JENNIFER MCNARY - CLERK BETH SHAMMAS - TRUSTEE LAURA OTTMAR - TRUSTEE MIKE WACHS - TRUSTEE ARCHITECT DERIVI CASTELLANOS ARCHITECTS 95 S. MARKET ST. SUITE 480 SAN JOSE, CALIFORNIA 95113 ARCHITECT OF RECORD: RAMON GOMEZ PHONE: 408-320-4871 EXT. 101 E-MAIL: rgomez@dcaalia.com PROJECT MANAGER: RONNIE LEE PHONE: 408-320-4871 E-MAIL: rlee@dcaalia.com CONSTRUCTION MANAGER: AUSONIO / BRAILSFORD & DUNLAVEY CONTACT: CODY CARPINO PHONE: 530-320-7083 E-MAIL: ccarpino@bdcconnect.com CIVIL CARROLL ENGINEERING, INC. 1101 S. WINCHESTER BLVD. SUITE #H-184 SAN JOSE, CA 95128-5903 CONTACT: MATT MARTUS, P.E. PHONE: 408-261-9800 EXT. 101 E-MAIL: matt@carroll-engineering.com
GENERAL LEGEND	
TAGS AND MARKERS 	
ELEVATION REFERENCE 	
SECTION REFERENCE 	
DETAIL REFERENCE 	
PC DETAIL REFERENCE 	
GRAPHIC SCALE & NORTH ARROW 	
SCOPE OF WORK SUMMARY	
THE SCOPE OF THIS PROJECT CONSIST OF (BUT NOT LIMITED TO) THE FOLLOWING: 1. NEW FENCING, PEDESTRIAN GATES AND VEHICLE GATES 2. PARTIAL REPLACEMENT OF A SECTION OF NON-COMPLIANT FIRE LANE WITH A NEW SECTION OF COMPLIANT FIRE LANE 3. BARRIER REMOVAL WORK TO INSTALL A NEW CONCRETE ACCESSIBLE PATH FROM THE CAMPUS PARKING AREA TO THE EXISTING BASEBALL FIELD.	
DEFERRED SUBMITTALS	
NO DEFERRED SUBMITTALS	
PROJECT DRAWINGS	
GENERAL A0.0 COVER SHEET A0.10 FIRE LIFE SAFETY PLAN A0.11 ACCESS COMPLIANCE PLAN CIVIL C0.1 NOTES, LEGEND, & INDEX C1.1 DEMOLITION PLAN C1.2 DEMOLITION PLAN C2.1 GRADING & DRAINAGE PLAN C2.2 GRADING & DRAINAGE PLAN C4.1 HORIZONTAL CONTROL PLAN C4.2 HORIZONTAL CONTROL PLAN C5.1 EROSION CONTROL PLAN C5.2 EROSION CONTROL PLAN C6.01 DETAILS C6.1 CONSTRUCTION DETAILS C6.2 CONSTRUCTION DETAILS C6.3 MATERIAL & DETAIL REFERENCE PLAN C7.2 MATERIAL & DETAIL REFERENCE PLAN ARCHITECTURAL A1.01 CAMPUS DEMO SITE PLAN A1.11 CAMPUS SITE PLAN A1.21 SITE DETAILS A1.22 SITE DETAILS A1.23 SITE DETAILS Grand total: 22	

STATEMENT OF GENERAL COMPLIANCE	
FOR ARCHITECTS/ENGINEERS WHO UTILIZE PLANS, INCLUDING BUT NOT LIMITED TO SHOP DRAWINGS, PREPARED BY OTHER LICENSED DESIGN PROFESSIONALS AND/OR CONSULTANTS (Application No. 01-122936 File No. 27-H4) ☒ The drawings or sheets prepared by Civil Engineer ☐ This drawing, page of specifications/calculations have been prepared by other design professionals or consultants who are licensed and/or authorized to prepare such drawings in this state. It has been examined by me for: 1) design intent and appears to meet the appropriate requirements of Title 24, California Code of Regulations and the project specifications prepared by me, and 2) coordination with my plans and specifications and is acceptable for incorporation into the construction of this project. The Statement of General Conformance "shall not be construed as relieving me of my rights, duties, and responsibilities under Sections 17302 and 81138 of the Education Code and Sections 4-336, 4-341 and 4-344" of Title 24, Part 1, (Title 24, Part 1, Section 4-317 (b)) I find that All consultant drawings or sheets listed on the cover or index sheet: ☒ is/are in general conformance with the project design, and ☒ has/have been coordinated with the project plans and specifications. Signature Date 07/22/2026 Architect or Engineer designated to be in general responsible charge RAMON GOMEZ JR. Print Name C-31014 05/31/2027 License Number Expiration Date	

Derivi Castellanos Architects

Central Valley
3031 W March Ln, Ste 334
Stockton, CA 95219
(209) 462-2873

Derivi Castellanos Architects

Silicon Valley
95 S Market St, Suite 480
San Jose, CA 95113
(408) 320-4871
www.dcaalia.com

Professional Seals

BID SET FOR CONSTRUCTION

PACIFIC GROVE UNIFIED SCHOOL DISTRICT

PACIFIC GROVE HIGH SCHOOL SITE IMPROVEMENTS

615 SUNSET DR.
PACIFIC GROVE, CA 93950

SHEET TITLE:

COVER SHEET

Revision Schedule		
NO.	Description	Date

PROJECT # 25.054	SHEET # A0.0
ISSUE DATE: 07/22/2026	

SCALE: 1" = 80'-0"

BUILDING ID	BUILDING DESCRIPTION	DSA APPLICATION #	SQUARE FOOTAGE	CONSTRUCTION TYPE	OCC.
A	ADMINISTRATION	12825, 01-103749, 01-110348	5,257 S.F.	V-B	E-1
B	CLASSROOMS	12825, 01-103749	5,280 S.F.	V-B	E-1
C	CLASSROOMS	13581, 01-103749, 01-110348	5,280 S.F.	V-B	E-1
D	CLASSROOMS	20015, 01-103749, 01-110348	5,280 S.F.	V-B	E-1
E	CLASSROOMS	12825, 20015, 103749, 01-110348	4,280 S.F.	V-B	E-1
F	CLASSROOMS	13581, 20015, 01-103749, 01-110348	4,200 S.F.	V-B	E-1
G	STORAGE - BASEMENT	20647, 01-103749, 01-110348	2,539 S.F.	V-B	E-1
H	LIBRARY - MAIN FLOOR	20647, 01-103749, 01-110348	7,445 S.F.	V-B	E-1
I	CLASSROOMS	20015, 01-103749	4,350 S.F.	V-B	E-1
J	PORTABLE	55482, 01-103749	960 S.F.	V-B	E-1
K+L	CLASSROOMS	22873, 01-103749	6,428 S.F.	V-B	E-1
M	CAFETERIA & ASSEMBLY	22873, 01-103749, 01-110348	11,938 S.F.	V-B	A-2, E
N	CLASSROOMS	22873, 01-103749, 01-110348	5,081 S.F.	V-B	E-1
O	CLASSROOMS	12825, 01-103749, 01-110348	5,946 S.F.	V-B	E-1
P	BOYS/GIRLS LOCKERS	16435, 20015, 01-103749, 01-110348	4,622 S.F.	V-B	E-1
Q	GYM/FITNESS ROOM	22873, 01-103749, 01-105051, 01-110348	13,322 S.F.	V-A	A-3
R	DAY ROOM	01-110348	3,070 S.F.	V-A	A-4
S	SPRINTCY GYMNASIUM	01-110348	5,163 S.F.	V-B	A-4
T	TICKETS	01-109277	96 S.F.	V-B	B
U	FIELD HOUSE	01-109277	2,496 S.F.	V-B	E-1
V	STORAGE	UNKNOWN	960 S.F.	UNK	UNK
W	CONCESSIONS/TOILETS	01-109277	1,695 S.F.	V-B	E-1
X	POOL EQUIPMENT	01-112909	590 S.F.	V-B	E-1

A. THIS SITE PLAN IS PROVIDED TO SHOW THE EXTENT OF THE SCHOOL PROPERTY AND ESTABLISH THE GENERAL AREA OF WORK ONLY. REFER TO LARGER SCALE DRAWINGS FOR DETAILED SCOPE OF WORK.

B. BOUNDARY OR PROPERTY LINES SHOWN ON THIS PLAN ARE FOR REFERENCE ONLY AND SHOULD NOT BE USED FOR HORIZONTAL CONTROL OR ONSITE CONSTRUCTION LOCATING

C. ONLY ACCESSIBILITY PATH OF TRAVEL IDENTIFIED IN THESE CONSTRUCTION DOCUMENTS HAS BEEN EVALUATED TO BE COMPLIANT WITH THE CURRENT APPLICABLE CALIFORNIA BUILDING CODE ACCESSIBILITY PROVISIONS. COMPLIANCE OF PATHS OTHER THAN THOSE INDICATED HEREIN IS NEITHER CONFIRMED OR IMPLIED

THE PATH OF TRAVEL AS INDICATED ON PLAN IS A BARRIER FREE ACCESS WITHOUT ANY ABRUPT LEVEL CHANGES EXCEEDING 1/2" BEVELED AT 1:2 MAXIMUM SLOPE OR CRITICAL LEVEL CHANGES NOT EXCEEDING 1/4" MAXIMUM AND AT LEAST 48" WIDE. SURFACE IS SLIP RESISTANT, STABLE, FIRM, AND SMOOTH. CROSS SLOPE DOES NOT EXCEED 2% AND SLOPE IN THE DIRECTION OF TRAVEL IS LESS THAN 5%. THERE ARE NO OBSTRUCTIONS TO THE PATH OF TRAVEL AND THE PATH IS FREE OF OVERHANGING OBSTRUCTIONS TO 80" MINIMUM HEIGHT AND PROTRUDING OBJECTS GREATER THAN 4" PROJECTION FROM WALL ABOVE 27" AND BELOW 80". ARCHITECT SHALL VERIFY THAT THERE ARE NO BARRIERS IN THE PATH OF TRAVEL.

SIGN PROFESSIONAL IN GENERAL RESPONSIBLE CHARGE STATEMENT. THE POTENTIAL VIOLATIONS ARE CATEGORIZED IN THE CONSTRUCTION DOCUMENTS IS COMPLIANT WITH THE CURRENT APPLICABLE CALIFORNIA BUILDING CODE ACCESSIBILITY PROVISIONS FOR PATH OF TRAVEL REQUIREMENTS FOR ALTERATION, ADDITIONS AND REPAIRS. THE APPLICABLE CALIFORNIA BUILDING CODE ACCESSIBILITY PROVISIONS HAVE BEEN EXAMINED AND ANY ELEMENTS, COMPONENTS OR PORTIONS OF THE PROJECT ARE DETERMINED TO BE NONCOMPLIANT 1) HAVE BEEN IDENTIFIED AND 2) THAT THE CORRECTIVE WORK NECESSARY TO BRING THEM INTO COMPLIANCE HAS BEEN IDENTIFIED. THE PROJECT TEAM HAS BEEN ADVISED THAT THE EXISTING DRAWINGS AND SPECIFICATIONS INCORPORATED INTO THESE CONSTRUCTION DOCUMENTS, ANY NONCOMPLIANT ELEMENTS, COMPONENTS OR PORTIONS OF THE PROJECT ARE NOT BEING IDENTIFIED AS SUCH. THE PROJECT TEAM HAS BEEN ADVISED THAT THERE ARE NO UNREASONABLE HARDSHIP ARE SO INDICATED IN THESE CONSTRUCTION DOCUMENTS. THE SCOPE OF THE PROJECT AS PRESENTED AS CBC COMPLIANT ARE FOUND TO BE NONCONFORMING BEYOND REASONABLE CONSTRUCTION TOLERANCES, THEY SHALL BE BROUGHT INTO COMPLIANCE WITH THE CBC AS A PART OF THIS PROJECT BY MEANS OF A CORRECTIVE ACTION PLAN.

	AC PAVING, REFER TO CIVIL DRAWINGS
	CONCRETE PAVING, REFER TO CIVIL DRAWINGS
	(E) BUILDING - NOT IN SCOPE OF WORK
	(E) LANDSCAPE
	(E) PROPERTY LINE
	(E) ACCESSIBLE PATH OF TRAVEL PER DSA #01-112909
	PROPOSED ACCESSIBLE PATH OF TRAVEL

EXISTING PARKING LOT 1	
TOTAL PARKING SPACES	112
ACCESSIBLE SPACES REQUIRED (STANDARD+VAN)	5 (1 VAN MIN.)
STANDARD ACCESSIBLE SPACES PROVIDED	4
VAN ACCESSIBLE SPACES PROVIDED	1
TOTAL ACCESSIBLE SPACES PROVIDED (STANDARD+VAN)	5

EXISTING PARKING LOT 2	
TOTAL PARKING SPACES	109
ACCESSIBLE SPACES REQUIRED (STANDARD+VAN)	5 (1 VAN MIN.)
STANDARD ACCESSIBLE SPACES PROVIDED	3
VAN ACCESSIBLE SPACES PROVIDED	2
TOTAL ACCESSIBLE SPACES PROVIDED (STANDARD+VAN)	5

EXISTING PARKING LOT 3	
TOTAL PARKING SPACES	4
ACCESSIBLE SPACES REQUIRED (STANDARD+VAN)	1 (1 VAN MIN.)
STANDARD ACCESSIBLE SPACES PROVIDED	1
VAN ACCESSIBLE SPACES PROVIDED	1
TOTAL ACCESSIBLE SPACES PROVIDED (STANDARD+VAN)	2

EXSISTING PARKING LOT 4	
TOTAL PARKING SPACES	14
ACCESSIBLE SPACES REQUIRED (STANDARD+VAN)	2 (1 VAN MIN.)
STANDARD ACCESSIBLE SPACES PROVIDED	1
VAN ACCESSIBLE SPACES PROVIDED	1
TOTAL ACCESSIBLE SPACES PROVIDED (STANDARD+VAN)	2

dca

Derivi
Castellanos
Architects

Central Valley
3031 W. March Ln, Ste 334
Stockton, CA 95219
(209) 462-2873
www.dcaiaa.com

Silicon Valley
95 S Market St, Ste 480
San Jose, CA 95113
(408) 320-4871
www.dcaiaa.com

Professional Seals



PACIFIC GROVE UNIFIED SCHOOL DISTRICT

615 SUNSET DR.
PACIFIC GROVE, CA 93950

SHEET TITLE:

ACCESS COMPLIANCE PLAN

[illegible]

PROJECT #	25.054
ISSUE DATE	07/22/202

SHEET #

A0.11

M:\262 - Pacific Grove HS\DWG\3262_C01_NL.dwg 05:46:48 PM MianKC 7~21~26

Construction Contractor agrees that in accordance with generally accepted construction practices, construction contractor will be required to assume sole and complete responsibility for job site conditions during the course of construction of the project including safety of all persons and property, that this requirement shall be made to apply continuously and not be limited to normal working hours, and construction contractor further agrees to defend, indemnify and hold design professional harmless from any and all liability, real or alleged in connection with the performance of work on this project, excepting liability arising from the sole negligence of design professional.

GENERAL NOTES

1. All work shall be done in accordance with the following:
- a) Applicable sections of the State of California Department of Transportation Standard Specifications, latest edition, hereinafter called "Caltrans";
 - b) California Plumbing Code and California Building Code Provisions;
 - c) AWWA standards and specifications;
 - d) City of Pacific Grove Standard Details and Specifications where applicable;
 - e) These plans and details shown hereon;
 - f) Standards of the United States Department of Labor, Occupational Safety and Health Administration, Office of Standards and rules of the State Division of Industrial Safety;
 - g) Latest edition of the California State Code of Regulations Title 24.
 - h) The Project Specifications

Where conflicts exist between any of the above listed specifications, the most stringent listed specification shall prevail.

2. It is the responsibility of the Contractor to secure all permits necessary to perform the work, including but not limited to, work in the public right-of-way, grading, tree removal, and utility modifications.

3. Contractor shall supply all equipment, labor, and materials necessary to perform the work shown on this plan.

4. It shall be the responsibility of the various contractors to coordinate their work so as to eliminate conflicts and work toward the general good and completion of the entire project.

5. All workmanship and materials furnished by Contractor shall be of the kind and quality described in the specifications and shall be first class throughout. Neither final acceptance nor final payment by Owner shall relieve the Contractor of responsibility for faulty materials or workmanship.

6. In the event of any conflict of information shown in these plans or any conflict between these plans and the intent of a consistent and functional product, the Contractor shall so notify the Owner in writing, upon which notice the Owner shall resolve the conflict by the issuance of a written order, revised plans or both. The Contractor shall bear full cost and responsibility for work affected by such conflicts and performed by Contractor prior to such notice to the Owner and issuance of such order and/or revised plans.

7. Contractor shall provide adequate dust control at all times as required by Owner's representative.

8. Contractor shall exercise all necessary caution to avoid damage to any existing trees, or surface improvements, or to any existing drainage structure, water structures, sewer cleanouts, manholes, or junction boxes for underground electric, telephone, or cable TV, or storm sewer, sanitary sewer, water line, and underground utilities, which are to remain in place and shall bear full responsibility for any damage thereto. Contractor is advised to Contact Underground Service Alert (USA) at (800) 642-2444 or a private Underground Locator Service (at contractor's expense) and the affected utility company for marking underground lines prior to beginning work.

9. All known existing utility lines are shown for information only. Contractor shall exercise all necessary caution to avoid damage to any existing utility lines or facilities to remain in place, whether or not such lines or facilities are shown on these plans, and shall bear full responsibility for any damage thereto. Contractor is advised to Contact Underground Service Alert (USA) at (800) 642-2444 or a private Underground Locator Service (at contractor's expense) and the affected utility company for marking underground lines prior to beginning work.

10. Inspection of work: The City of Pacific Grove Public Works Department will inspect all work involving conformance to encroachment permit. A representative of Owner will inspect all work, including grades and compaction of earthwork. Contractor shall notify the City of Pacific Grove Public Works at least forty eight (48) hours prior to work within the public ROW.

11. Engineer shall have no responsibility for Contractor's work methods and procedures, jobsite conditions, jobsite safety or adherence to safety procedures and requirements.

12. The Contractor agrees that, in accordance with generally accepted construction practices, the Contractor will be required to assume sole and complete responsibility for jobsite conditions during the course of construction of the project, including safety of all persons and property. This requirement shall apply continuously and not be limited to normal working hours. The contractor agrees to defend, indemnify and hold Owner and Engineer harmless from any and all liability, real or alleged, in connection with the performance of the work on this project, exempting liability arising from the sole negligence of the Engineer or Owner.

13. Parking lot striping shall be laid out in accordance with the Horizontal Control Plan, and in accordance with the City of Pacific Grove Standard specifications.

14. Contractor shall provide appropriate traffic control measures as outlined in the City of Pacific Grove specifications and as directed by the City Engineer.

GRADING AND PAVING NOTES

1. Work shall consist of all clearing, grubbing, and stripping, preparation of land to be filled, excavation, spreading, compaction and control of the fill, and all subsidiary work necessary to complete the grading to conform to the lines, grades and slopes, as shown on the accepted plans and as specified in the Geotechnical Investigation Report.

2. Not used.

3. Not used.

4. The Contractor shall notify the Soil Engineer at least forty-eight (48) hours prior to commencement of any grading operations on-site.

5. A representative of the Soils Engineer shall be on site during grading operations and shall perform such testing as deemed necessary. The representative shall observe the grading operation for conditions that should be corrected, and identify those conditions with recommended corrective measures to the Contractor.

6. In the event that any unusual conditions not covered by these notes and the Soils Investigation are encountered during grading operations, the Soils Engineer shall be immediately notified for recommendations.

7. All existing trash, debris, roots, tree remains and other rubbish shall be removed from the site so as to leave the areas that have been disturbed with a neat and finished appearance free from unsightly debris. No burning shall be permitted.

8. Contractor shall grade to the line and elevations shown on the plan within the following horizontal and vertical tolerance, in the areas indicated:

	Horizontal	Vertical
a. Building Pad Subgrade	0.50'+	0.05'+
b. Driveway and parking area subgrade preparation	0.05'+	0.05'+

9. All aggregate base material and the handling and placement thereof shall be in accordance with the Caltrans Standard Specifications. Aggregate base materials shall be Class II.

10. Compacted building pads shall extend 5 feet minimum beyond building footprint.

11. Asphalt concrete (AC) shall be Type A, 3/4" maximum aggregate size for base course and 1/2" maximum aggregate size for surface course, as specified for surface course material in the Caltrans Specification. 2" thickness may be placed in one lift.

12. SS-1 emulsified asphalt paint binder conforming to the provisions of the Caltrans Specification shall be applied at the rate of 0.07+ gallons per square yard to existing asphalt concrete surface and vertical concrete surfaces to receive asphalt concrete.

13. SS-1 emulsified liquid asphalt seal coat conforming to the provisions of the Caltrans Specifications shall be diluted with equal parts water and applied at the rate of 0.15+ gallons per square yard to surface of the new finished asphalt paving surface and existing asphalt paving surfaces to remain in place. Existing asphalt surfaces shall be cleaned prior to seal coat operation.

14. Contractor shall adjust all inlets, valve boxes, manhole rims, and sewer cleanouts to new finish grade.

15. Materials handling and placement of Portland Cement Concrete shall be in accordance with applicable sections of the Caltrans Standard Specifications and these plans and details shown hereon. Concrete to be Class A, 6 sack, 3000 PSI concrete.

UNDERGROUND NOTES

1. Contractor shall expose and verify location and elevation of existing utilities, including sanitary and storm sewers, and water lines before constructing new facilities. Contractor shall cap existing irrigation lines where necessary so that the remaining irrigation system will continue to be operational for the existing landscaping to remain.

2. Materials for pipe, storm water inlets and cleanouts and installation procedures shall be in accordance with applicable California Building Code sections and the City of Pacific Grove Standard Specifications, the Project Specifications and these plans and details shown hereon.

Storm Sewer Pipe designated "SD" shall be SDR 26 PVC pipe or HDPE ADS N-12 pipe appropriate for such use. Storm Sewer Pipe designated "DiP" shall be ductile iron pipe appropriate for such use.

Storm Sewer Pipe designated "RCP" shall be reinforced concrete pipe appropriate for such use.

Sanitary Sewer Pipe designated "SS" shall be vitrified clay pipe or SDR 26 PVC pipe appropriate for such use.

Water Pipe designated "WATER" or "W" shall be Schedule 80 PVC pipe appropriate for such use

Fire Lines designated "FIRE LINE" or "F" shall be AWWA C900 PVC – DR 18 pipe appropriate for such use

3. Ensure grates are ADA compliant for all existing inlets to remain in travelled access paths, subject to pedestrian traffic. Replace as necessary.

4. All trench excavation and backfill for sewer lines shall conform to requirements of the City of Pacific Grove Standard Specifications. Jetting of backfill materials to achieve compaction is not allowed.

5. All trenches and excavations shall be constructed in strict compliance with the applicable sections of California and Federal O.S.H.A. requirements and other applicable safety ordinances. Contractor shall bear full responsibility for trench shoring design and installation.

6. Materials for pipe and installation requirements for domestic water lines shall be in accordance with applicable California Plumbing Code sections and the City of Pacific Grove Standard Specifications and these plans and details shown hereon.

7. Soils on the site have been found to be corrosive. All buried metallic pipes, fittings and appurtenances associated with the water pipelines shall be encased in 8-mil polyethylene per AWWA C-105. All buried copper water service lines shall be encased in 6-mil polyethylene sleeve in accordance with AWWA C-105

8. Storm Drain Cleaning: Remove dirt and sediment from all drain boxes and storm drain cleanouts in project area and downstream to public storm drain mainline, use vac truck where possible. Hydrowash/jet out storm drain line until free flowing. Start at downstream inlets and work towards project area. If clogged SD line cannot be unclogged by jetting, notify engineer, pothole blocked location and repair drain line as needed.

ABBREVIATIONS

AB	AGGREGATE BASE	LTB	LIME TREATED BASE
AC	ASPHALT CONCRETE	(ME)	MATCH EXISTING ELEVATION
ACC	ACCESSIBLE	MH	MANHOLE
ARCH	ARCHITECTURAL	ML	MONUMENT LINE
BS	BOTTOM OF STEP	(N)	NEW
BW	BACK OF WALK ELEVATION	PAV	PAVEMENT SURFACE ELEVATION
BOW	BOTTOM OF WALL ELEVATIONS	E	PROPERTY LINE
CB	CATCH BASIN	PP	PERFORATED PIPE
CI	CAST IRON	RIM	RIM ELEVATION
CL	CENTER LINE	RS	TOP OF RAT SLAB ELEVATION
CLF	CHAIN LINK FENCE	RWL	RAIN WATER LEADER
C&G	CURB AND GUTTER	S=	SLOPE
CONC	CONCRETE	SD	STORM DRAIN
C	CONCRETE ELEVATION	S.A.D.	SEE ARCHITECT DRAWINGS
DWY	DRIVEWAY	S.E.D.	SEE ELECTRICAL DRAWINGS
E	ELECTRICAL	S.L.D.	SEE LANDSCAPE DRAWINGS
(E)	EXISTING	S.P.D.	SEE PLUMBING DRAWINGS
EBOX	ELECTRICAL BOX	SG	SUBGRADE ELEVATION
EC	EDGE OF CONCRETE	SS	SANITARY SEWER
EP	EDGE OF PAVEMENT	SSCO	SANITARY SEWER CLEANOUT
EV	ELECTRICAL VAULT	S/W	SIDEWALK
F	FIRE LINE	STLT	STREET LIGHT
FG	FINISH GRADE	T	TELEPHONE
FNC	FENCE	TC	TOP OF CURB
FH	FIRE HYDRANT	TD	TRENCH DRAIN
FF	FINISHED FLOOR ELEVATION	TILE	TOP OF TILE ELEVATION
FL	FLOW LINE	TOE	TOE OF BANK
FOC	FACE OF CURB	TOW	TOP OF WALL ELEVATION
G	GAS	TP	TELEPHONE POLE
GB	GRADE BREAK	TR	TOP OF RAMP
GND	GROUND ELEVATION	TS	TOP OF STEP
JP	JOINT POLE	TSB	TRAFFIC SIGNAL BOX
ICV	IRRIGATION CONTROL VALVE	VL	VAULT
INV	INVERT	W	WATER
LF	LINEAR FEET	WV	WATER VALVE
LS	LANDSCAPE		

SHEET INDEX

NOTES, LEGEND & INDEX	C0.1
DEMOLITION PLAN	C1.1
DEMOLITION PLAN	C1.2
GRADING & DRAINAGE PLAN	C2.1
GRADING & DRAINAGE PLAN	C2.2
HORIZONTAL CONTROL PLAN	C4.1
HORIZONTAL CONTROL PLAN	C4.2
EROSION CONTROL PLAN	C5.1
EROSION CONTROL PLAN	C5.2
DETAILS	C6.01
CONSTRUCTION DETAILS	C6.1
CONSTRUCTION DETAILS	C6.2
MATERIAL & DETAIL REFERENCE PLAN	C7.1
MATERIAL & DETAIL REFERENCE PLAN	C7.2

LEGEND

DESCRIPTION	PROPOSED	EXISTING
PROPERTY LINE		---
CENTERLINE		---
CURB & GUTTER		
VERTICAL CURB		
ASPHALT EDGE / SAWCUT		
EXPANSION JOINT	---	
SCORE JOINT		
VALLEY GUTTER		
RAINWATER LEADER		
STORM LINE		SD
SANITARY LINE		SS
WATER LINE		W
GAS LINE		
FIRE SPRINKLER	FS	
FIRE LINE	F	
FENCE		X
ROLLING FENCE		
CITY CONFORM		
ADA DROP OFF	---	
FIRE LANE	---	
TYPICAL RAMP		
ACCESSIBLE RAMP		
TRUNCATED DOMES		
STORM DRAIN INLET		
PARKING BUMPER		
AREA DRAIN		
BUBBLER BOX		
END SECTION		
FLARED END SECTION		
END SECTION MITERED DRAIN GRATE		
DRY WELL CONDENSATE		
BOLLARD		
HYDRANT		
FIRE DEPARTMENT CONNECTION (FDC)		
POST INDICATOR VALVE (PIV)		
THRUST BLOCK		
SHUT OFF VALVE (SOV)		
CHECK VALVE		
BACKFLOW PREVENTER		
ELECTROUER		
ELECTROUER CONDUIT & CABLE W/PULL BOX		
DIRECTION & RATE OF SLOPE	0.01%	
SWALE		
CONTOUR		
LIGHTING POLE		
EV CHARGING STATION		

Derivi
Castellanos
Architects

Central Valley
3031 W March Ln, Ste 334
Stockton, CA 95219
(209) 462-2873

Central Valley
95 S Market St, Ste 480
San Jose, CA 95113
(408) 320-4871
www.dcaia.com

1101 S. WINCHESTER BLVD.
SUITE #204
SAN JOSE, CA 95128
TEL: 408-267-9800
FAX: 408-267-9800
E-MAIL: robert@arroll-engineering.com

ARROLL
ENGINEERING
engineers and surveyors

Professional Seals

BID SET
NOT FOR
CONSTRUCTION

PACIFIC GROVE UNIFIED SCHOOL
DISTRICT
PACIFIC GROVE HIGH SCHOOL
SITE IMPROVEMENTS

615 SUNSET DRIVE
PACIFIC GROVE, CA 93950

SHEET TITLE:


NOTES, LEGEND,
& INDEX

CONSTRUCTION DOCUMENTS

Revision Schedule		
NO.	Description	Date

PROJECT # DCA 25.054 CEI 3262	SHEET # C0.1
ISSUE DATE: 07/22/2026	

M:\2622 - Pacific Grove HS\DWG\3262_C1.1_DEMO.dwg 7-21-25 05:51:42 PM MilanMC continuously and not be limited to normal working hours, and construction contractor further agrees to defend, indemnify and hold design professional harmless from any and all liability, real or alleged in connection with the performance of work on this project, excepting liability arising from the sole negligence of design professional.

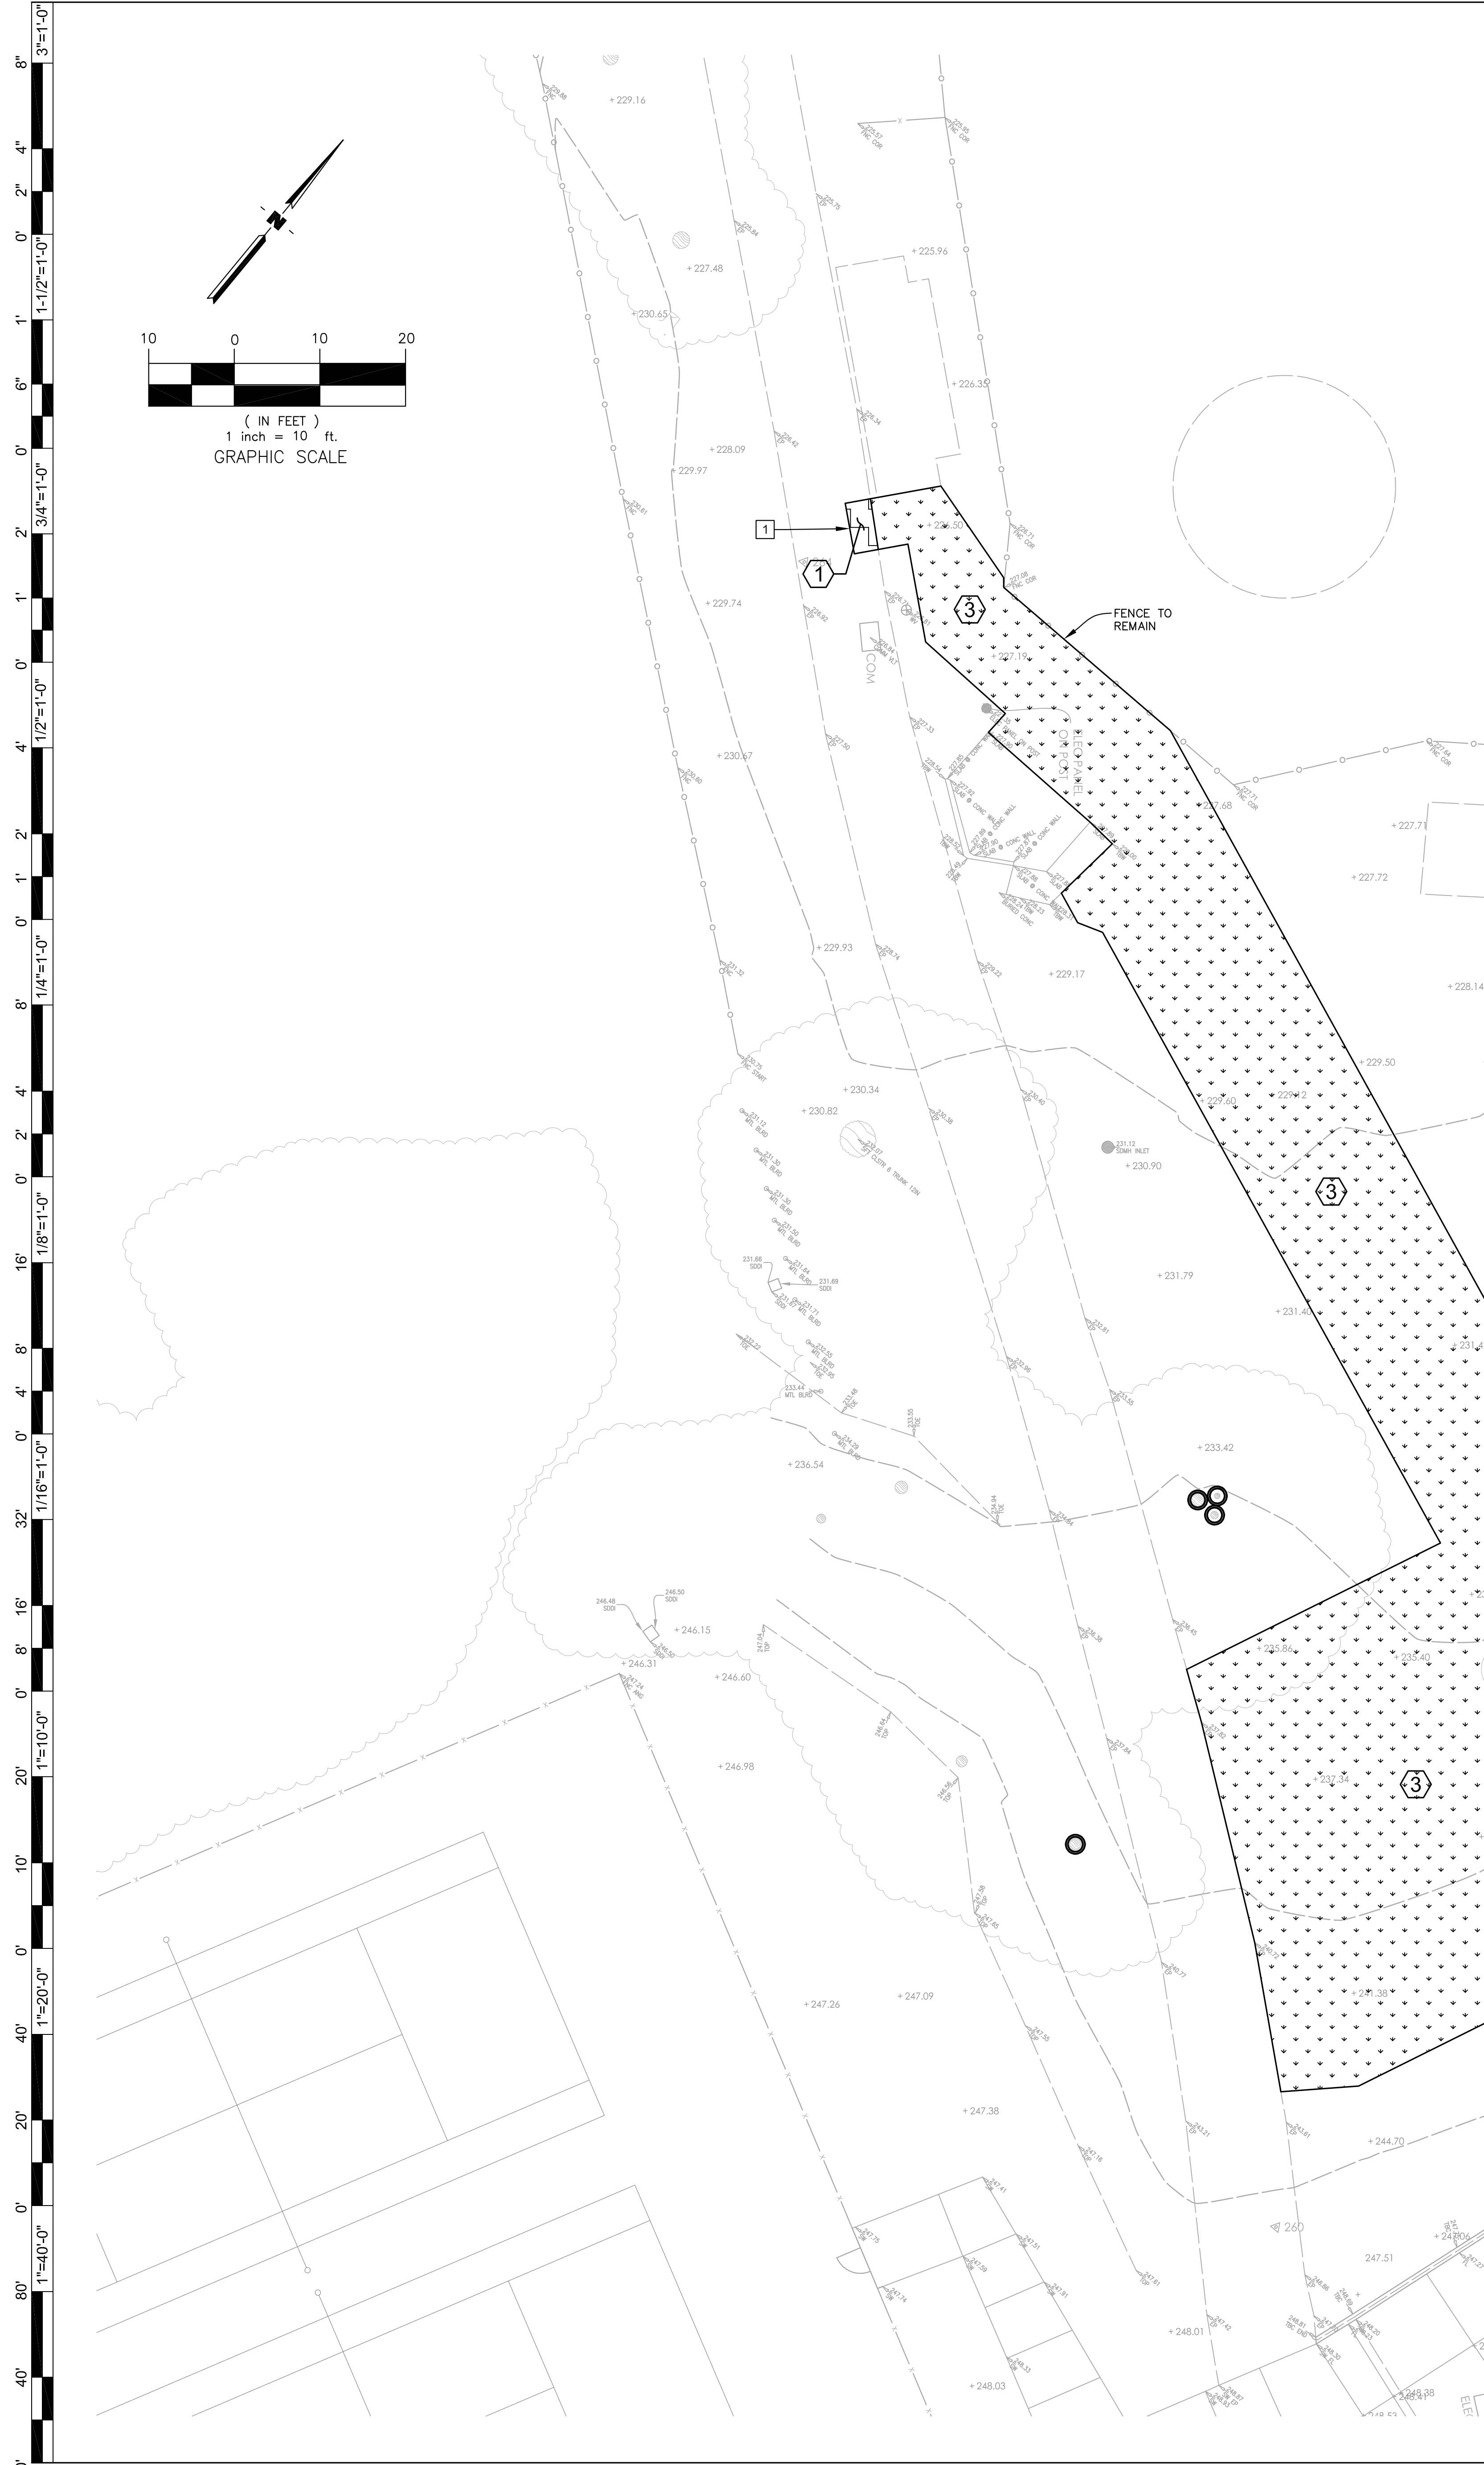

DEMOLITION LEGEND

DESCRIPTION	SYMBOL
TREE TO REMAIN. PROTECT FROM DAMAGE. SEE SPECIAL PROVISION 01 56 39 TREE AND PLANT PROTECTION AND LANDSCAPE DRAWINGS FOR TREE PROTECTION NOTES.	
TREE TO BE REMOVED. REMOVE ALL ROOTS.	
KEYNOTE	DESCRIPTION
1	ASPHALT PAVING & AGGREGATE BASE ROCK TO RE REMOVED. REMOVE HEADER BOARD, TYP.
2	CONCRETE TO BE REMOVED. REMOVE AGGREGATE BASE.
3	SHRUBS AND/OR LANDSCAPING TO BE REMOVED. GRUB OUT ALL VEGETATION / REMOVE BARK / WOOD CHIPS. REMOVE PLANTER BOXES. REMOVE ANY IRRIGATION LINES OR VALVES.
4	FENCE / GATES/ FOUNDATIONS TO BE REMOVED
KEYNOTE	DESCRIPTION
1	SAWCUT ASPHALT OR REMOVE CONCRETE TO NEAREST CONTROL JOINT
2	REMOVE CURB / CURB & GUTTER / VALLEY GUTTER
3	EXTENT OF REMOVAL OF CURB / CURB & GUTTER / VALLEY GUTTER
4	POLE / POST/ COLUMN / BOLLARD / HANDRAIL / FENCE / GATE TO REMAIN. PROTECT FROM DAMAGE.
5	STORM LINES, DRAIN INLET, SDMH, SDCO TO REMAIN. PROTECT FROM DAMAGE. ADJUST RIM TO NEW FG.
6	EXTENT OF FENCE / GATES / FOUNDATION REMOVAL
7	REMOVE POLE / BOLLARD AND FOUNDATION

NOTES:

- THE LIMITS OF DEMOLITION SHOWN HEREON ARE TO PROVIDE THE CONTRACTOR WITH A GENERAL SCOPE OF WORK. PRECISE LIMITS OF PAVEMENT REMOVAL AND GRADING SHOULD BE TAKEN FROM THE GRADING AND DRAINAGE PLAN. THE CONTRACTOR SHOULD ALSO REFERENCE LANDSCAPE ARCHITECT PLANS, ARCHITECTURAL PLANS, AND THE CONSTRUCTION DOCUMENTS FOR A COMPLETE SCOPE OF WORK. (VERIFY ALL DEMOLITION WITH THE SCHOOL DISTRICT).
 - DEMOLITION WORK SHALL CONFORM TO CAL GREEN CODE SECTIONS 5.408.3 (CONSTRUCTION WASTE REDUCTION BY AT LEAST 50%) AND 5.408.4 (EXCAVATED SOIL AND LAND CLEARING DEBRIS), AND LOCAL CONSTRUCTION WASTE MANAGEMENT REQUIREMENTS. THE MOST STRINGENT CODE SHALL PREVAIL.
 - ALL SIGNS, POSTS, AND FOOTINGS TO BE REMOVED WITHIN THE LIMITS OF DEMOLITION UNLESS NOTED OTHERWISE.
 - REFER TO ORIGINAL DESIGN DRAWINGS, AVAILABLE FROM DISTRICT, FOR EXISTING BUILDINGS (FOOTINGS, MATERIALS, ETC.).
 - EXISTING TURF TO REMAIN. LANDSCAPE CONTRACTOR TO COORDINATE WITH GENERAL CONTRACTOR IF REPLACEMENT IS REQUIRED DUE TO STAGING, CONSTRUCTION ACCESS, OR CONSTRUCTION ACTIVITY. REPAIR WITH SOD TO THE SATISFACTION OF THE OWNER'S REPRESENTATIVE. TURF AREAS FENCED DURING CONSTRUCTION SHALL BE MAINTAINED (MOWED, WATERED, AND FERTILIZED) BY CONTRACTOR.
- WHERE NEW SOD IS INSTALLED, SHOVEL CUT EDGE OF EXISTING TURF VERTICAL AND STRAIGHT, AMEND SOIL AND GRADE TO RECEIVE NEW SOD FLUSH WITH EXISTING EDGES. DO NOT SCALE SOD REPAIR FROM THIS DRAWING. COORDINATE WITH GENERAL CONTRACTOR FOR EXTENT OF REPAIR REQUIRED TO RESTORE TURF DUE TO CONSTRUCTION ACTIVITY.

Derivi
Castellanos
Architects

Central Valley
3031 W March Ln, Ste 334
Stockton, CA 95219
(209) 462-2873

occi

Silicon Valley
95 S Market St, Ste 480
San Jose, CA 95113
(408) 320-4871
www.dcasia.com

ARROLL
ENGINEERING

1101 S. WINCHESTER BLVD.
SUITE #204
SAN JOSE, CA 95128
TEL: 408-267-9800
FAX: 408-267-9801
E-Mail: roll@arroll-engineering.com

engineers and surveyors

Professional Seals

PROFESSIONAL
**BID SET
NOT FOR
CONSTRUCTION**

PACIFIC GROVE UNIFIED SCHOOL
DISTRICT
PACIFIC GROVE HIGH SCHOOL
SITE IMPROVEMENTS

615 SUNSET DRIVE
PACIFIC GROVE, CA 93950

SHEET TITLE:

DEMOLITION PLAN

CONSTRUCTION DOCUMENTS



Revision Schedule		
NO.	Description	Date

PROJECT #
DCA 25.054
CEI 3262

SHEET #
C1.1

ISSUE DATE:
07/22/2026

M:\2622 - Pacific Grove HS\DWG\3262_C1.1_DEMO.dwg 7-21-26 05:52:09 PM M:\KMC continuously and not be limited to normal working hours, and construction contractor further agrees to defend, indemnify and hold design professional harmless from any and all liability, real or alleged in connection with the performance of work on this project, excepting liability arising from the sole negligence of design professional.

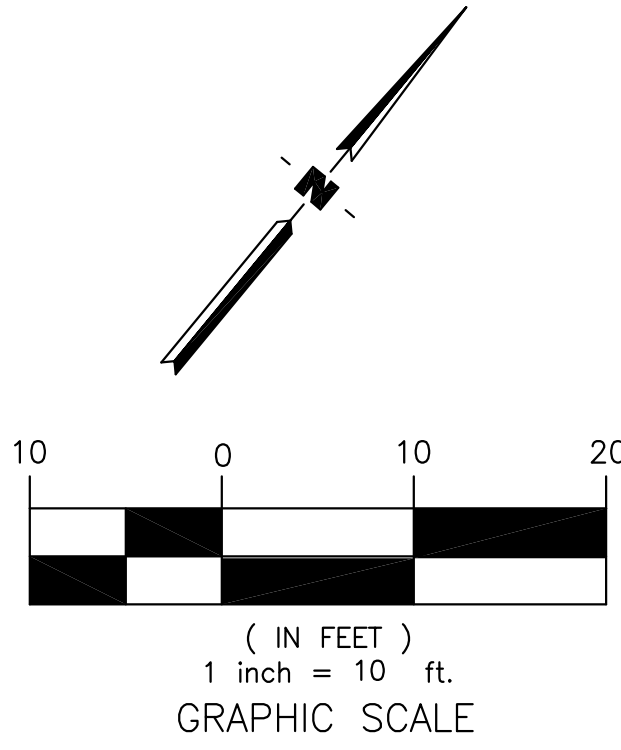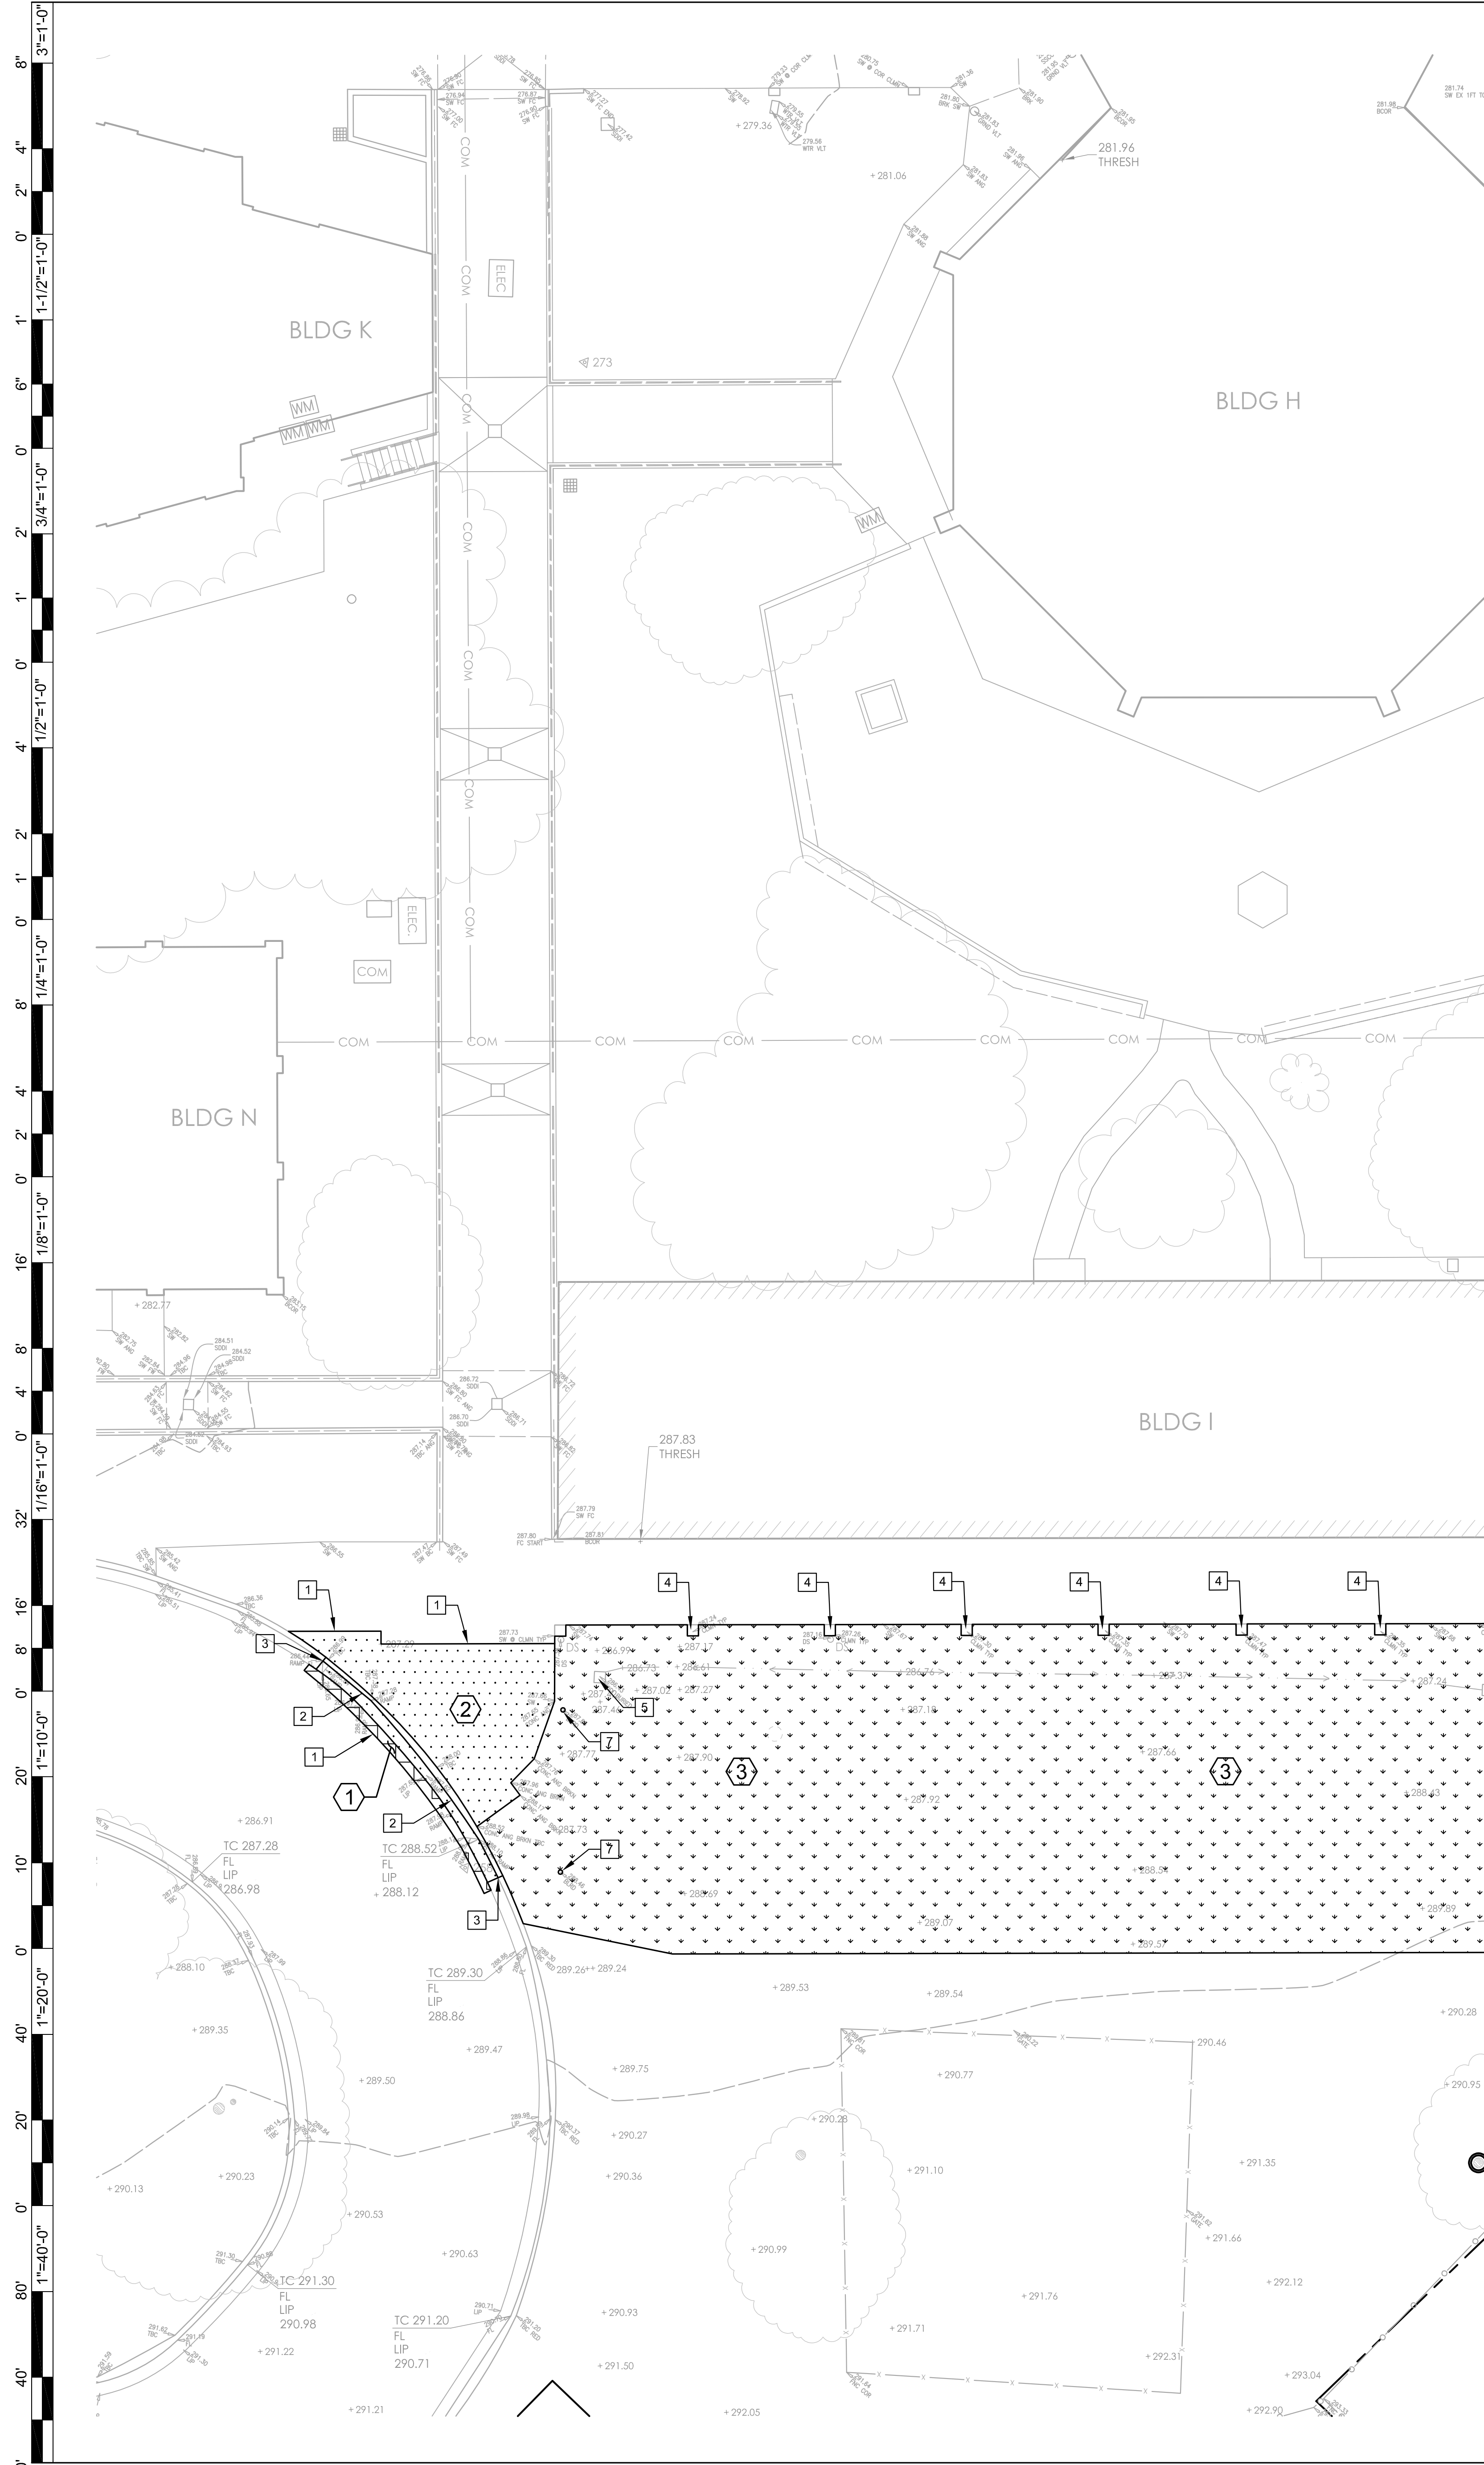

DEMOLITION LEGEND

DESCRIPTION		SYMBOL
TREE TO REMAIN. PROTECT FROM DAMAGE. SEE SPECIAL PROVISION 01 56 39 TREE AND PLANT PROTECTION AND LANDSCAPE DRAWINGS FOR TREE PROTECTION NOTES.		○
TREE TO BE REMOVED. REMOVE ALL ROOTS.		X
KEYNOTE	DESCRIPTION	SYMBOL
①	ASPHALT PAVING & AGGREGATE BASE ROCK TO RE REMOVED. REMOVE HEADER BOARD, TYP.	
②	CONCRETE TO BE REMOVED. REMOVE AGGREGATE BASE.	
③	SHRUBS AND/OR LANDSCAPING TO BE REMOVED. GRUB OUT ALL VEGETATION / REMOVE BARK / WOOD CHIPS. REMOVE PLANTER BOXES. REMOVE ANY IRRIGATION LINES OR VALVES.	
④	FENCE / GATES/ FOUNDATIONS TO BE REMOVED	-X-X-X-X-X-
KEYNOTE	DESCRIPTION	
1	SAWCUT ASPHALT OR REMOVE CONCRETE TO NEAREST CONTROL JOINT	
2	REMOVE CURB / CURB & GUTTER / VALLEY GUTTER	
3	EXTENT OF REMOVAL OF CURB / CURB & GUTTER / VALLEY GUTTER	
4	POLE / POST/ COLUMN / BOLLARD / HANDRAIL / FENCE / GATE TO REMAIN. PROTECT FROM DAMAGE.	
5	STORM LINES, DRAIN INLET, SDMH, SDCO TO REMAIN. PROTECT FROM DAMAGE. ADJUST RIM TO NEW FG.	
6	EXTENT OF FENCE / GATES / FOUNDATION REMOVAL	
7	REMOVE POLE / BOLLARD AND FOUNDATION	

Derivi
Castellanos
Architects
Central Valley
3031 W March Ln, Ste 334
Stockton, CA 95219
(209) 462-2873
www.dcaia.com

1101 S. WINCHESTER BLVD.
SUITE #204
SAN JOSE, CA 95128
TEL: 408-267-9800
FAX: 408-267-9801
E-MAIL: robert@cei-engineering.com
CEI ENGINEERING
engineers and surveyors

Professional Seals
PROFESSIONAL
BID SET
NOT FOR
CONSTRUCTION


PACIFIC GROVE UNIFIED SCHOOL
DISTRICT
PACIFIC GROVE HIGH SCHOOL
SITE IMPROVEMENTS
615 SUNSET DRIVE
PACIFIC GROVE, CA 93950

SHEET TITLE:
DEMOLITION PLAN

Revision Schedule		
NO.	Description	Date

PROJECT #
DCA 25.054
CEI 3262
ISSUE DATE:
07/22/2026
SHEET #
C1.2

UNAUTHORIZED CHANGES & USES: The engineer preparing these plans will not be responsible for, or liable for, unauthorized changes to or uses of these plans. All changes to the plans must be in writing and must be approved by the preparer of these plans.

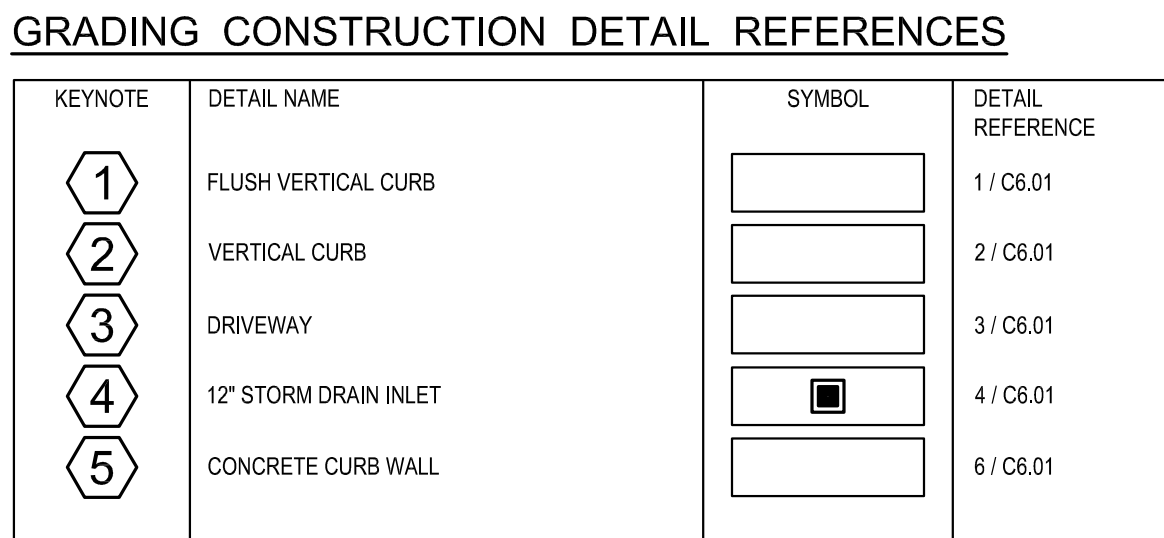

GRADING PLAN NOTES	
KEYNOTE	DETAIL NAME
1	SAWCUT AND CONFORM TO (E) ASPHALT
2	CONFORM TO (E) CONCRETE AT NEAREST CONTROL JOINT
3	PROVIDE 2" DIAMETER WEEP HOLE IN CURB FOR DRAINAGE TO PASS THROUGH
4	CLEAN OUT DEBRIS & HYDROJET STORM DRAIN SYSTEM TO BE FREE FLOWING. SEE UNDERGROUND NOTE #8 / SHEET C0.1
5	2 LF - CURB TRANSITION (0'-6")

ARROLL
1101 S. WINCHESTER BLVD.
SUITE H-184
SAN JOSE, CA 95128
TEL: 408-261-9800
FAX: 408-261-0595
E-MAIL: Robert@arroll-engineering.com

ENGINEERING

engineers and surveyors

Professional Seal of the State of California. The seal is circular with the word "PROFESSION" at the top and "STATE OF CALIFORNIA" at the bottom. In the center, the text "BID SET NOT FOR CONSTRUCTION" is written in red, bold, capital letters. The seal is partially obscured by a blue ink signature.

**PACIFIC GROVE UNIFIED SCHOOL
DISTRICT
PACIFIC GROVE HIGH SCHOOL
SITE IMPROVEMENTS**

615 SUNSET DRIVE
PACIFIC GROVE, CA 93950

SHEET TITLE:

GRADING & DRAINAGE
PLAN


CONSTRUCTION DOCUMENTS

Revision Schedule		
NO.	Description	Date

PROJECT # DCA 25.054 CEI 3262	SHEET # C2.1
ISSUE DATE: 07/22/2026	

M:\262 - Pacific Grove HS\DWG\3262_C2.1_GR.dwg 7-21-26 05:53:58 PM M:\KNC Construction Contractor agrees that in accordance with generally accepted construction practices, construction contractor will be required to assume sole and complete responsibility for job site conditions during the course of construction of the project including safety of all persons and property, that this requirement shall be made to apply continuously and not be limited to normal working hours, and construction contractor further agrees to defend, indemnify and hold design professional harmless from any and all liability, real or alleged in connection with the performance of work on this project, excepting liability arising from the sole negligence of design professional.

3"=1'-0" 8" 4" 2" 0' 1' 1-1/2"=1'-0" 6" 0' 2' 0' 1' 3/4"=1'-0" 2" 0' 1' 1/2"=1'-0" 4" 0' 1' 1/2"=1'-0" 8" 0' 1' 1/4"=1'-0" 2" 0' 1' 1/4"=1'-0" 4" 0' 1' 1/8"=1'-0" 16" 0' 2' 0' 4" 0' 8" 0' 16" 0' 32" 1"=10'-0" 10' 20' 1"=20'-0" 40' 1"=40'-0" 80' 40'

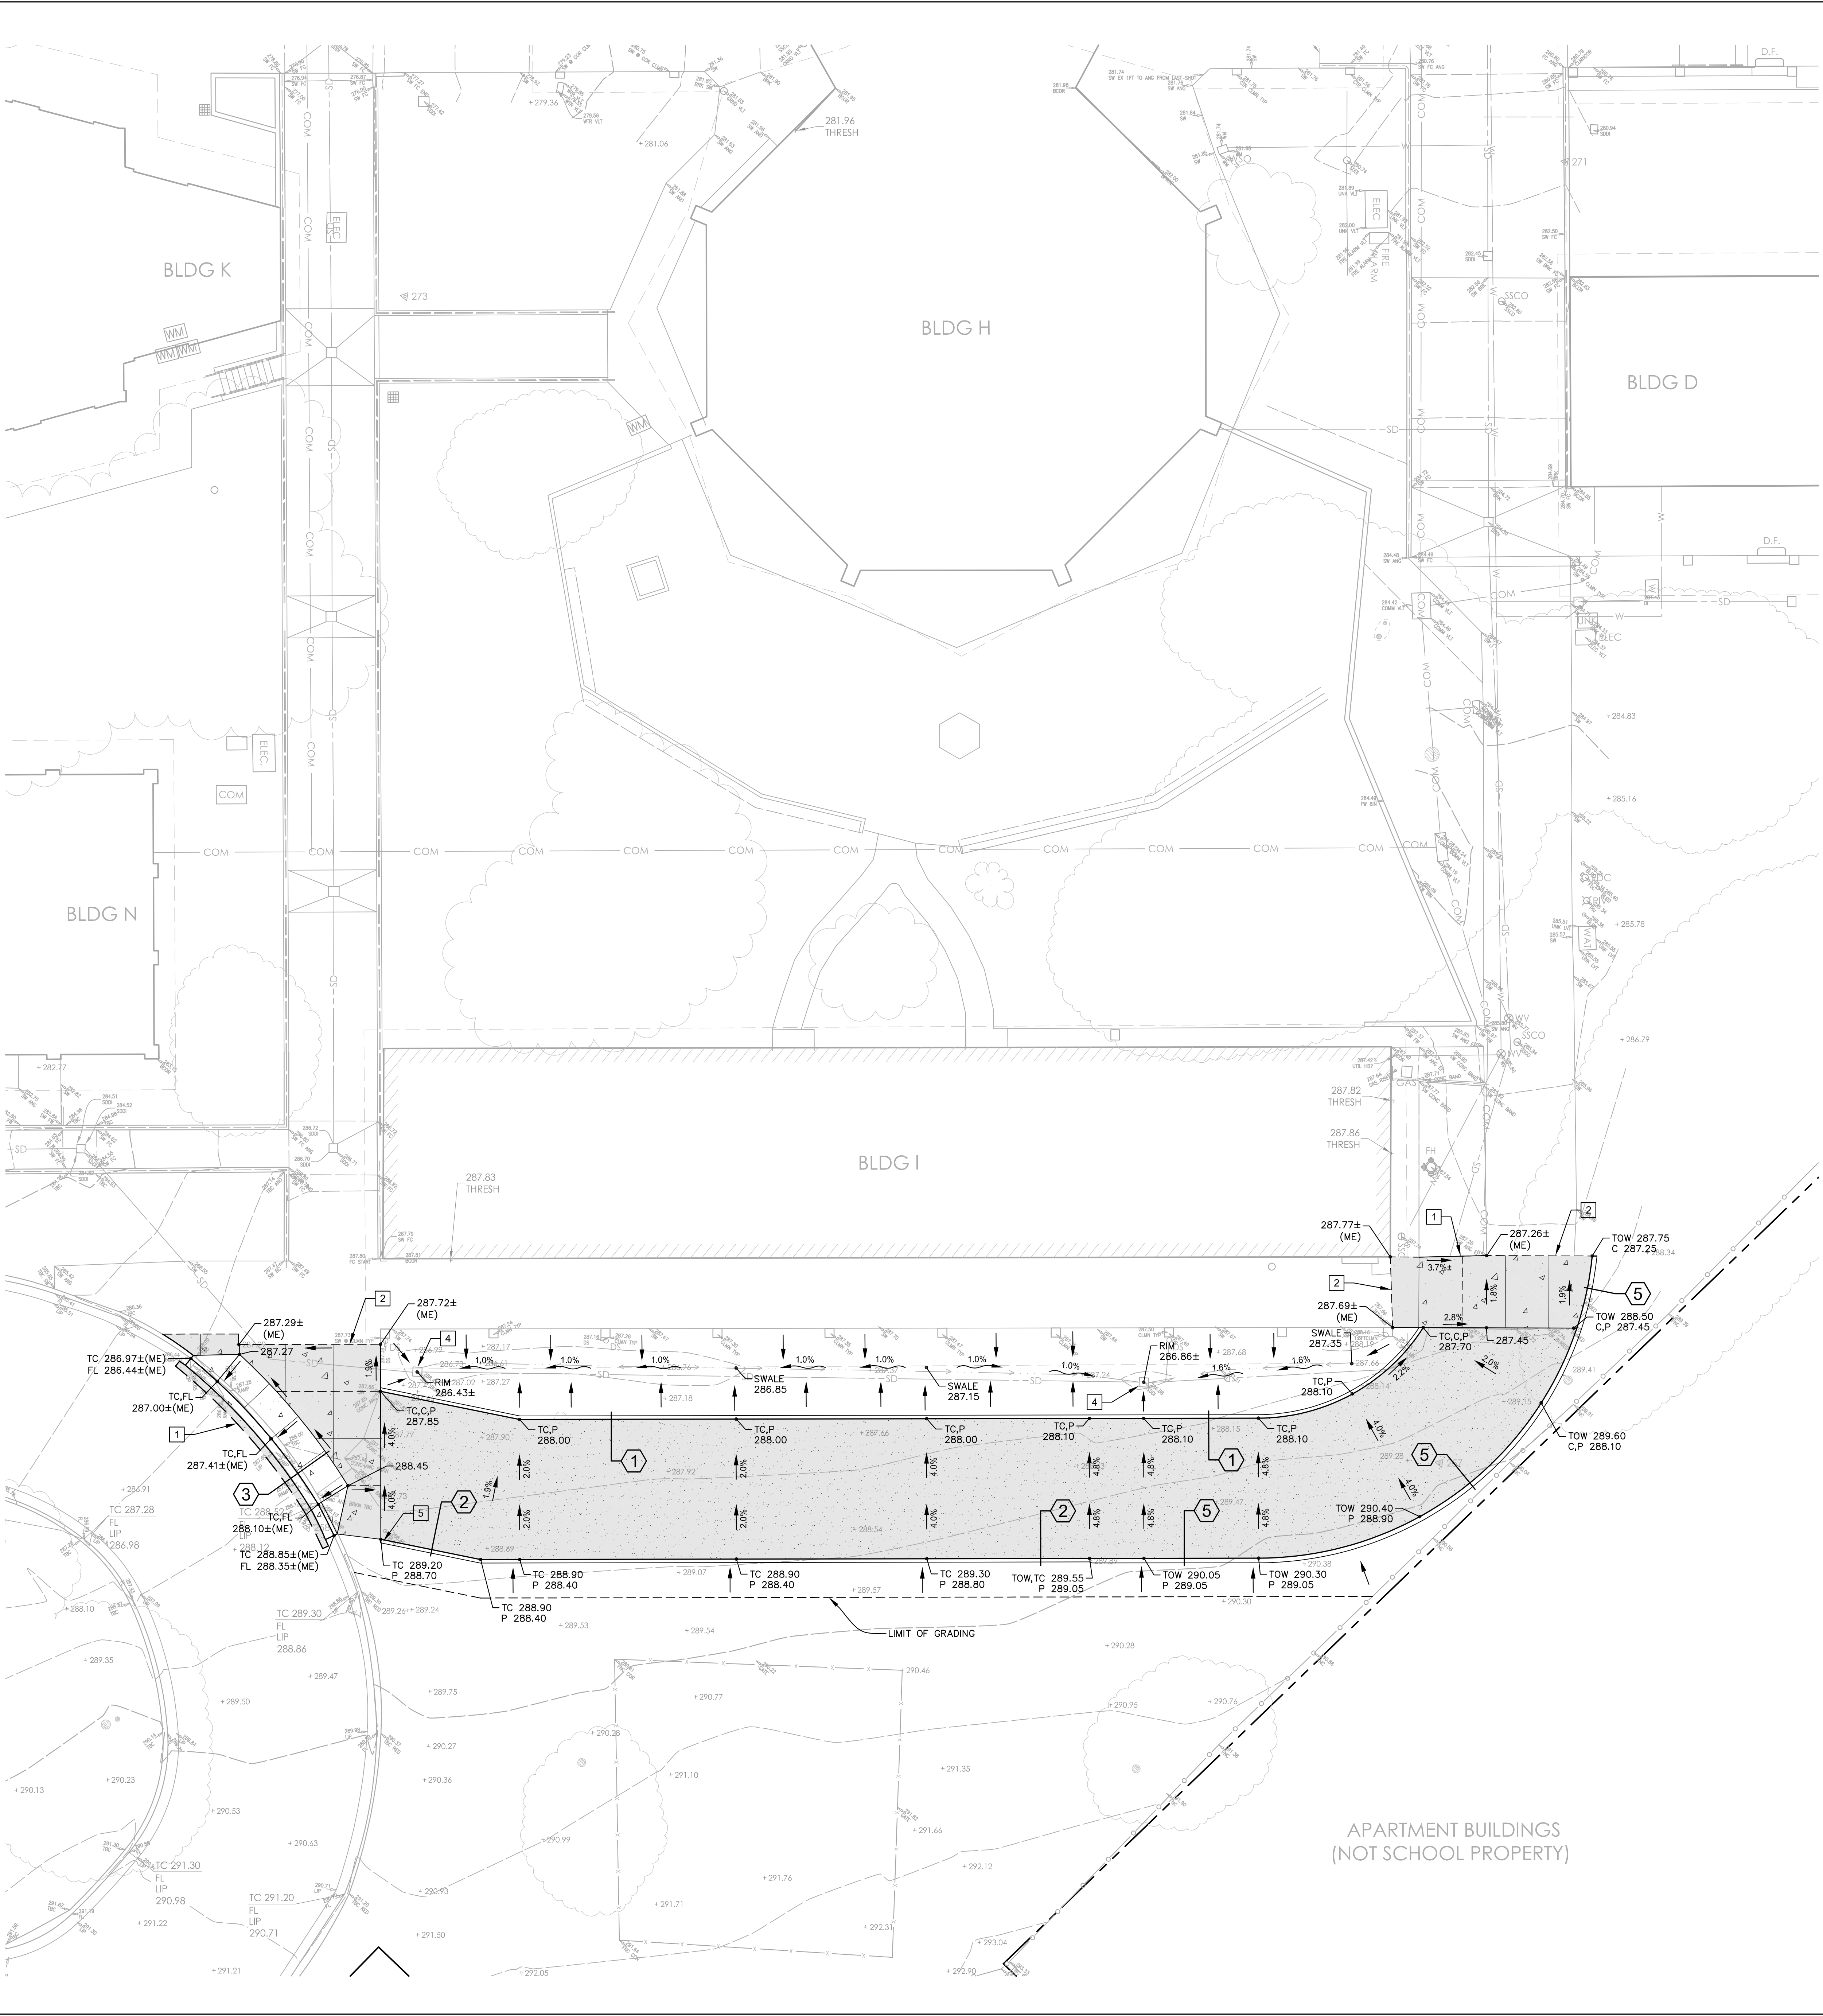

GRADING CONSTRUCTION DETAIL REFERENCES			
KEYNOTE	DETAIL NAME	SYMBOL	DETAIL REFERENCE
1	FLUSH VERTICAL CURB		1 / C&D.1
2	VERTICAL CURB		2 / C&D.1
3	DRIVEWAY		3 / C&D.1
4	12" STORM DRAIN INLET		4 / C&D.1
5	CONCRETE CURB WALL		6 / C&D.1

GRADING PLAN NOTES	
1	SAWCUT AND CONFORM TO (E) ASPHALT
2	CONFORM TO (E) CONCRETE AT NEAREST CONTROL JOINT
3	PROVIDE 2" DIAMETER WEEP HOLE IN CURB FOR DRAINAGE TO PASS THROUGH
4	CLEAN OUT DEBRIS & HYDROJET STORM DRAIN SYSTEM TO BE FREE FLOWING. SEE UNDERGROUND NOTE #8 / SHEET C&D.1
5	2 LF - CURB TRANSITION (0'-6")

Derivi
Castellanos
Architects
Central Valley
3031 W March Ln, Ste 334
Stockton, CA 95219
(209) 462-2873
www.dcaia.com

1101 S. WINCHESTER BLVD.
SUITE #104
SAN JOSE, CA 95128
TEL: 408-267-9800
FAX: 408-267-9801
E-MAIL: robert@derivi-engineering.com
derivi-engineering.com
ENGINEERING
engineers and surveyors

Professional Seals
PROFESSIONAL
BID SET
NOT FOR
CONSTRUCTION

PACIFIC GROVE UNIFIED SCHOOL
DISTRICT
PACIFIC GROVE HIGH SCHOOL
SITE IMPROVEMENTS
615 SUNSET DRIVE
PACIFIC GROVE, CA 93950

SHEET TITLE:
GRADING & DRAINAGE
PLAN


CONSTRUCTION DOCUMENTS

Revision Schedule		
NO.	Description	Date

PROJECT #
DCA 25.054
CEI 3262
ISSUE DATE:
07/22/2026
SHEET #
C2.2


UNAUTHORIZED CHANGES & USES: The engineer preparing these plans will not be responsible for, or liable for, unauthorized changes to or uses of these plans. All changes to the plans must be in writing and must be approved by the preparer of these plans.

M:\3262 - Pacific Grove HS\DWG\3262_C4.1_HC.dwg 7-21-26 06:19:13 PM M:\KCC Construction Contractor agrees that in accordance with generally accepted construction practices, construction contractor will be required to assume sole and complete responsibility for job site conditions during the course of construction of the project including safety of all persons and property; that this requirement shall be made to apply continuously and not be limited to normal working hours, and construction contractor further agrees to defend, indemnify and hold design professional harmless from any and all liability, real or alleged in connection with the performance of work on this project, excepting liability arising from the sole negligence of design professional.

 

M:\262 - Pacific Grove HS\DWG\3262_C4.1_H.C.dwg 7/21/26 06:24:31 PM MironKC Construction Contractor agrees that in accordance with generally accepted construction practices, construction contractor will be required to assume sole and complete responsibility for job site conditions during the course of construction of the project including safety of all persons and property, that this requirement shall be made to apply continuously and not be limited to normal working hours, and construction contractor further agrees to defend, indemnify and hold design professional harmless from any and all liability, real or alleged in connection with the performance of work on this project, excepting liability arising from the sole negligence of design professional.

UNAUTHORIZED CHANGES & USES: The engineer preparing these plans will not be responsible for, or liable for, unauthorized changes to or uses of these plans. All changes to the plans must be in writing and must be approved by the preparer of these plans.

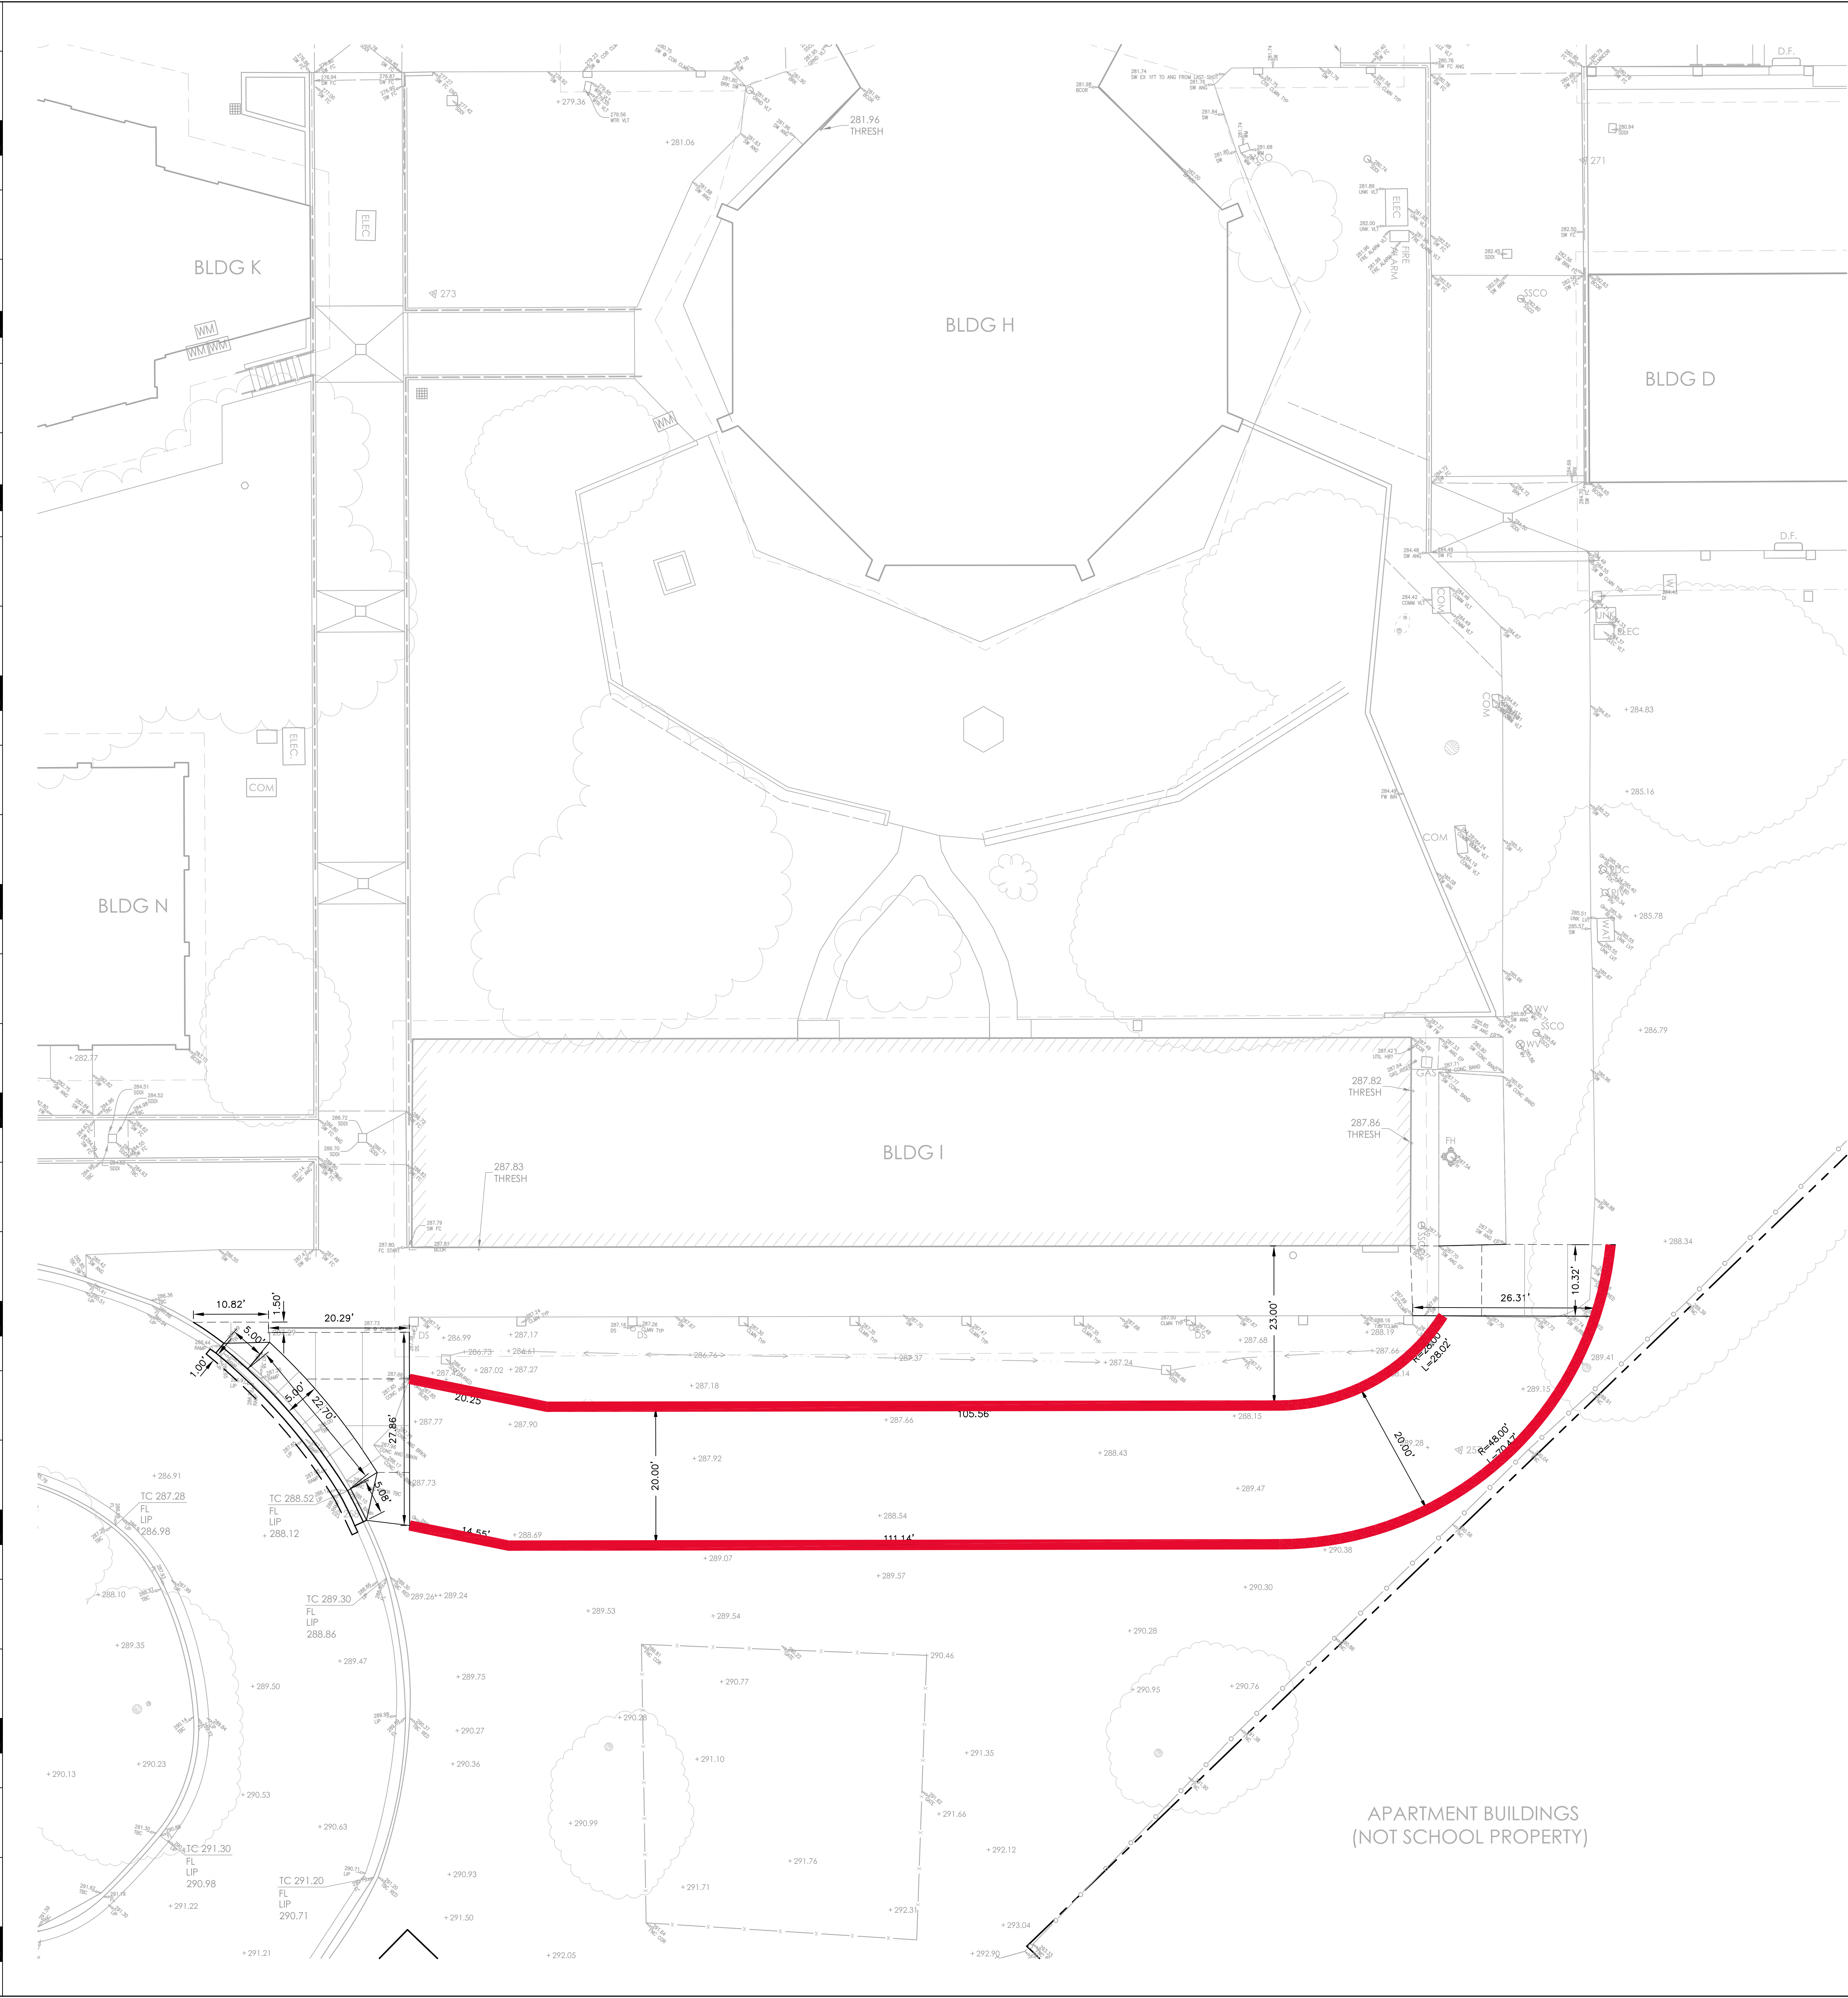

PAINT & SIGNAGE LEGEND

DETAIL NAME	SYMBOL
FIRE LANE OR BUS STOP - NO PARKING (RED PAINT)	

Derivi
Castellanos
Architects

Central Valley
3031 W March Ln, Ste 334
Stockton, CA 95219
(209) 462-2873

Silicon Valley
95 S Market St, Ste 480
San Jose, CA 95113
(408) 320-4871
www.dcaia.com

1101 S. WINCHESTER BLVD.
SUITE #204
SAN JOSE, CA 95128
TEL: 408-261-9800
FAX: 408-261-9801
E-MAIL: robert@derivi-engineering.com

ENGINEERING
engineers and surveyors

Professional Seals

**BID SET
NOT FOR
CONSTRUCTION**

PACIFIC GROVE UNIFIED SCHOOL
DISTRICT
PACIFIC GROVE HIGH SCHOOL
SITE IMPROVEMENTS

615 SUNSET DRIVE
PACIFIC GROVE, CA 93950

SHEET TITLE:
**HORIZONTAL
CONTROL PLAN**

CONSTRUCTION DOCUMENTS

Revision Schedule		
NO.	Description	Date

PROJECT #
DCA 25.054
CEI 3262
ISSUE DATE:
07/22/2026

SHEET #
C4.2




4.) STREET SWEEPING SHALL BE CONDUCTED TO CONTROL DUST AND DIRT TRACKED FROM THE PROJECT SITE ONTO ADJACENT STREETS.

SHEET #

C5.1

M:\262 - Pacific Grove HS\DWG\3262_C5.1_ER.dwg 06:26:45 PM M:\KAC Construction Contractor agrees that in accordance with generally accepted construction practices, construction contractor will be required to assume sole and complete responsibility for job site conditions during the course of construction of the project including safety of all persons and property, that this requirement shall be made to apply continuously and not be limited to normal working hours, and construction contractor further agrees to defend, indemnify and hold design professional harmless from any and all liability, real or alleged in connection with the performance of work on this project, excepting liability arising from the sole negligence of design professional.

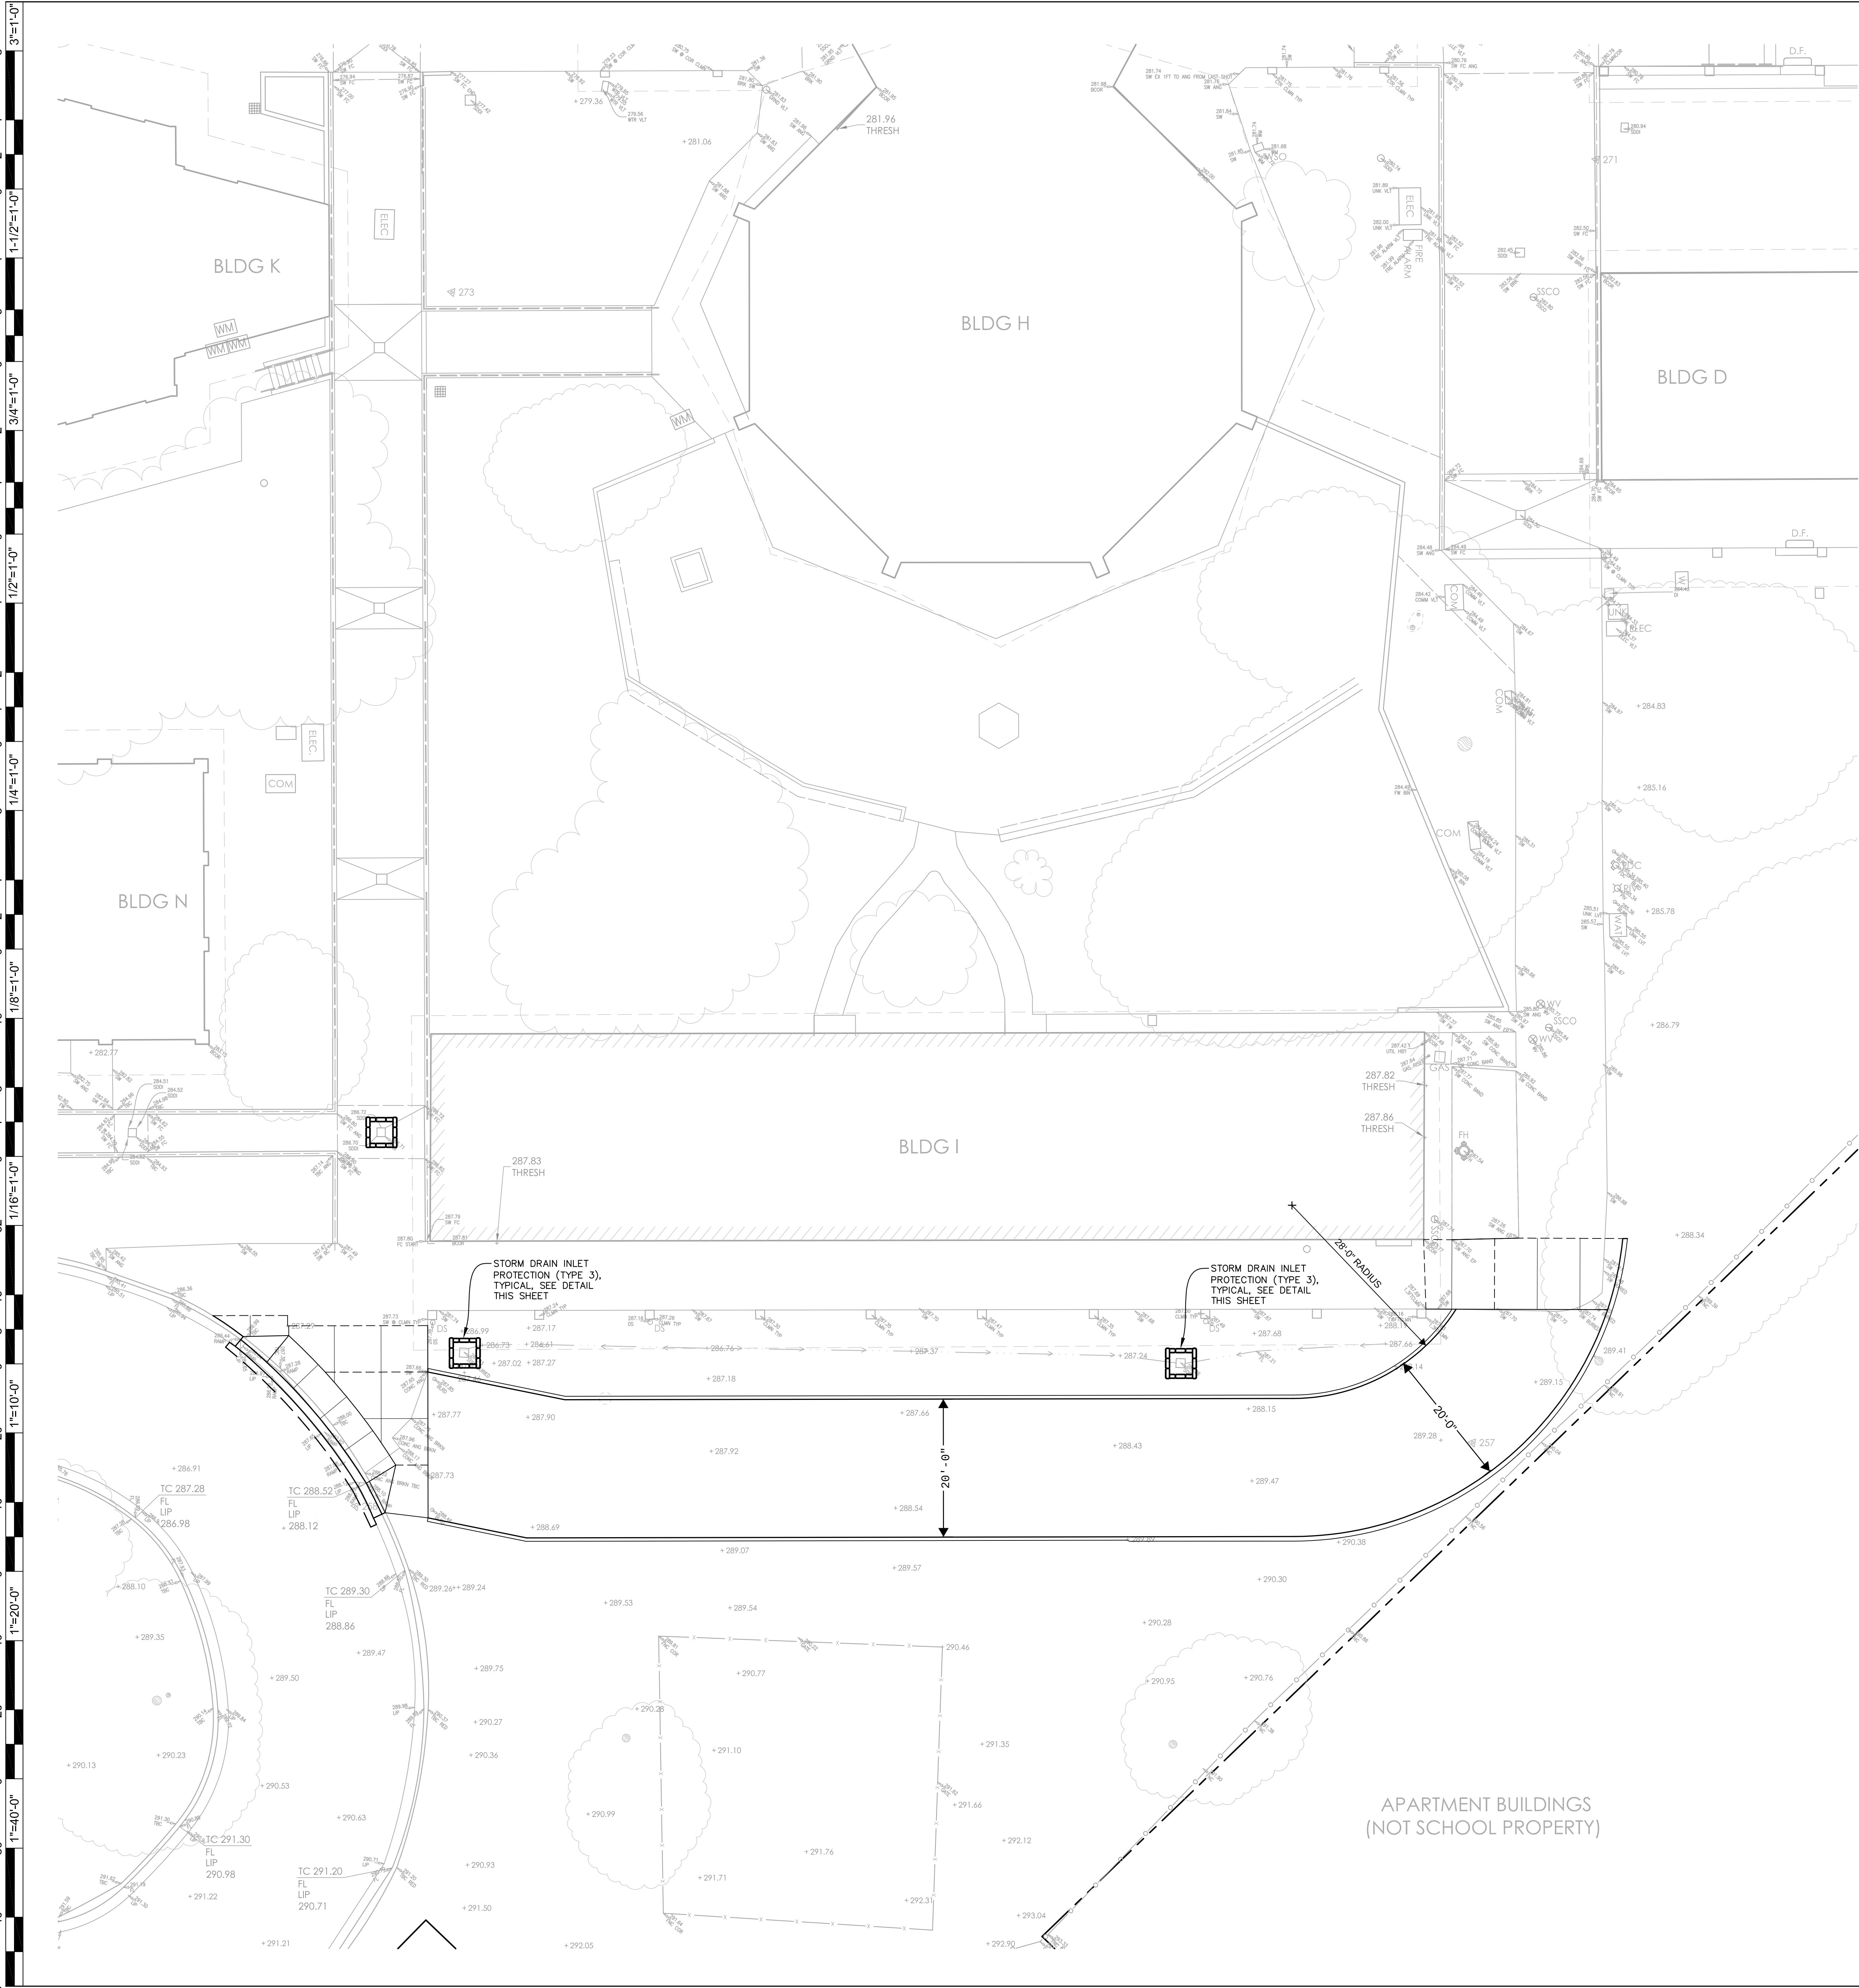

STORM DRAIN INLET PROTECTION
DI PROTECTION TYPE 3
 NOT TO SCALE

SECTION A-A

PLAN

DI PROTECTION TYPE 3
 NOT TO SCALE

NOTES:

1. FOR USE IN PAVED AREAS.
2. SHAPE BASIN SO THAT LONGEST INFLOW AREA FACES LONGEST LENGTH OF TRAP.
3. FOR CONCENTRATED FLOWS, SHAPE BASIN IN 2:1 RATIO WITH LENGTH ORIENTED TOWARDS DIRECTION OF FLOW.

ENTRENCHMENT DETAIL IN SLOPE AREA

ENTRENCHMENT DETAIL IN FLAT AREA

FIBER ROLLS

TEMP.CONSTRUCTION EXIT

- EROSION CONTROL NOTES:**
- 1.) EROSION CONTROL FACILITIES SHALL BE MAINTAINED IN GOOD CONDITION TO PREVENT SILTATION FROM ENTERING INLETS.
 - 2.) DUST GENERATED ON THE PROJECT SITE SHALL BE CONTROLLED BY SELECTIVE WATERING OF EXPOSED AREAS, ESPECIALLY DURING CLEARING AND GRADING OPERATIONS.
 - 3.) PAVING SHALL BE COMPLETED AS SOON AS IS PRACTICABLE TO REDUCE THE TIME THAT BARE SURFACES AND SOILS ARE EXPOSED IN AREAS WHERE CONSTRUCTION IS DELAYED FOR AN EXTENDED PERIOD OF TIME. THE GROUND SHALL BE REVEGETATED TO MINIMIZE THE GENERATION OF DUST.
 - 4.) STREET SWEEPING SHALL BE CONDUCTED TO CONTROL DUST AND DIRT TRACKED FROM THE PROJECT SITE ONTO ADJACENT STREETS.

Derivi Castellanos Architects
 Central Valley
 3031 W March Ln, Ste 480
 Stockton, CA 95219
 (209) 462-2873
 www.dcaia.com

ARROLL ENGINEERING
 1101 S. WINCHESTER BLVD.
 SUITE 100
 STOCKTON, CA 95210
 TEL: 209-967-9800
 FAX: 209-967-9801
 E-MAIL: robert.arroll-engineering.com
 engineers and surveyors

Professional Seals
BID SET
NOT FOR CONSTRUCTION

PACIFIC GROVE UNIFIED SCHOOL DISTRICT
PACIFIC GROVE HIGH SCHOOL
SITE IMPROVEMENTS
 615 SUNSET DRIVE
 PACIFIC GROVE, CA 93950

SHEET TITLE:
EROSION CONTROL PLAN



CONSTRUCTION DOCUMENTS

Revision Schedule		
NO.	Description	Date


PROJECT #
 DCA 25.054
 CEI 3262
 ISSUE DATE:
 07/22/2026

SHEET #
C5.2


UNAUTHORIZED CHANGES & USES: The engineer preparing these plans will not be responsible for, or liable for, unauthorized changes to or uses of these plans. All changes to the plans must be in writing and must be approved by the preparer of these plans.

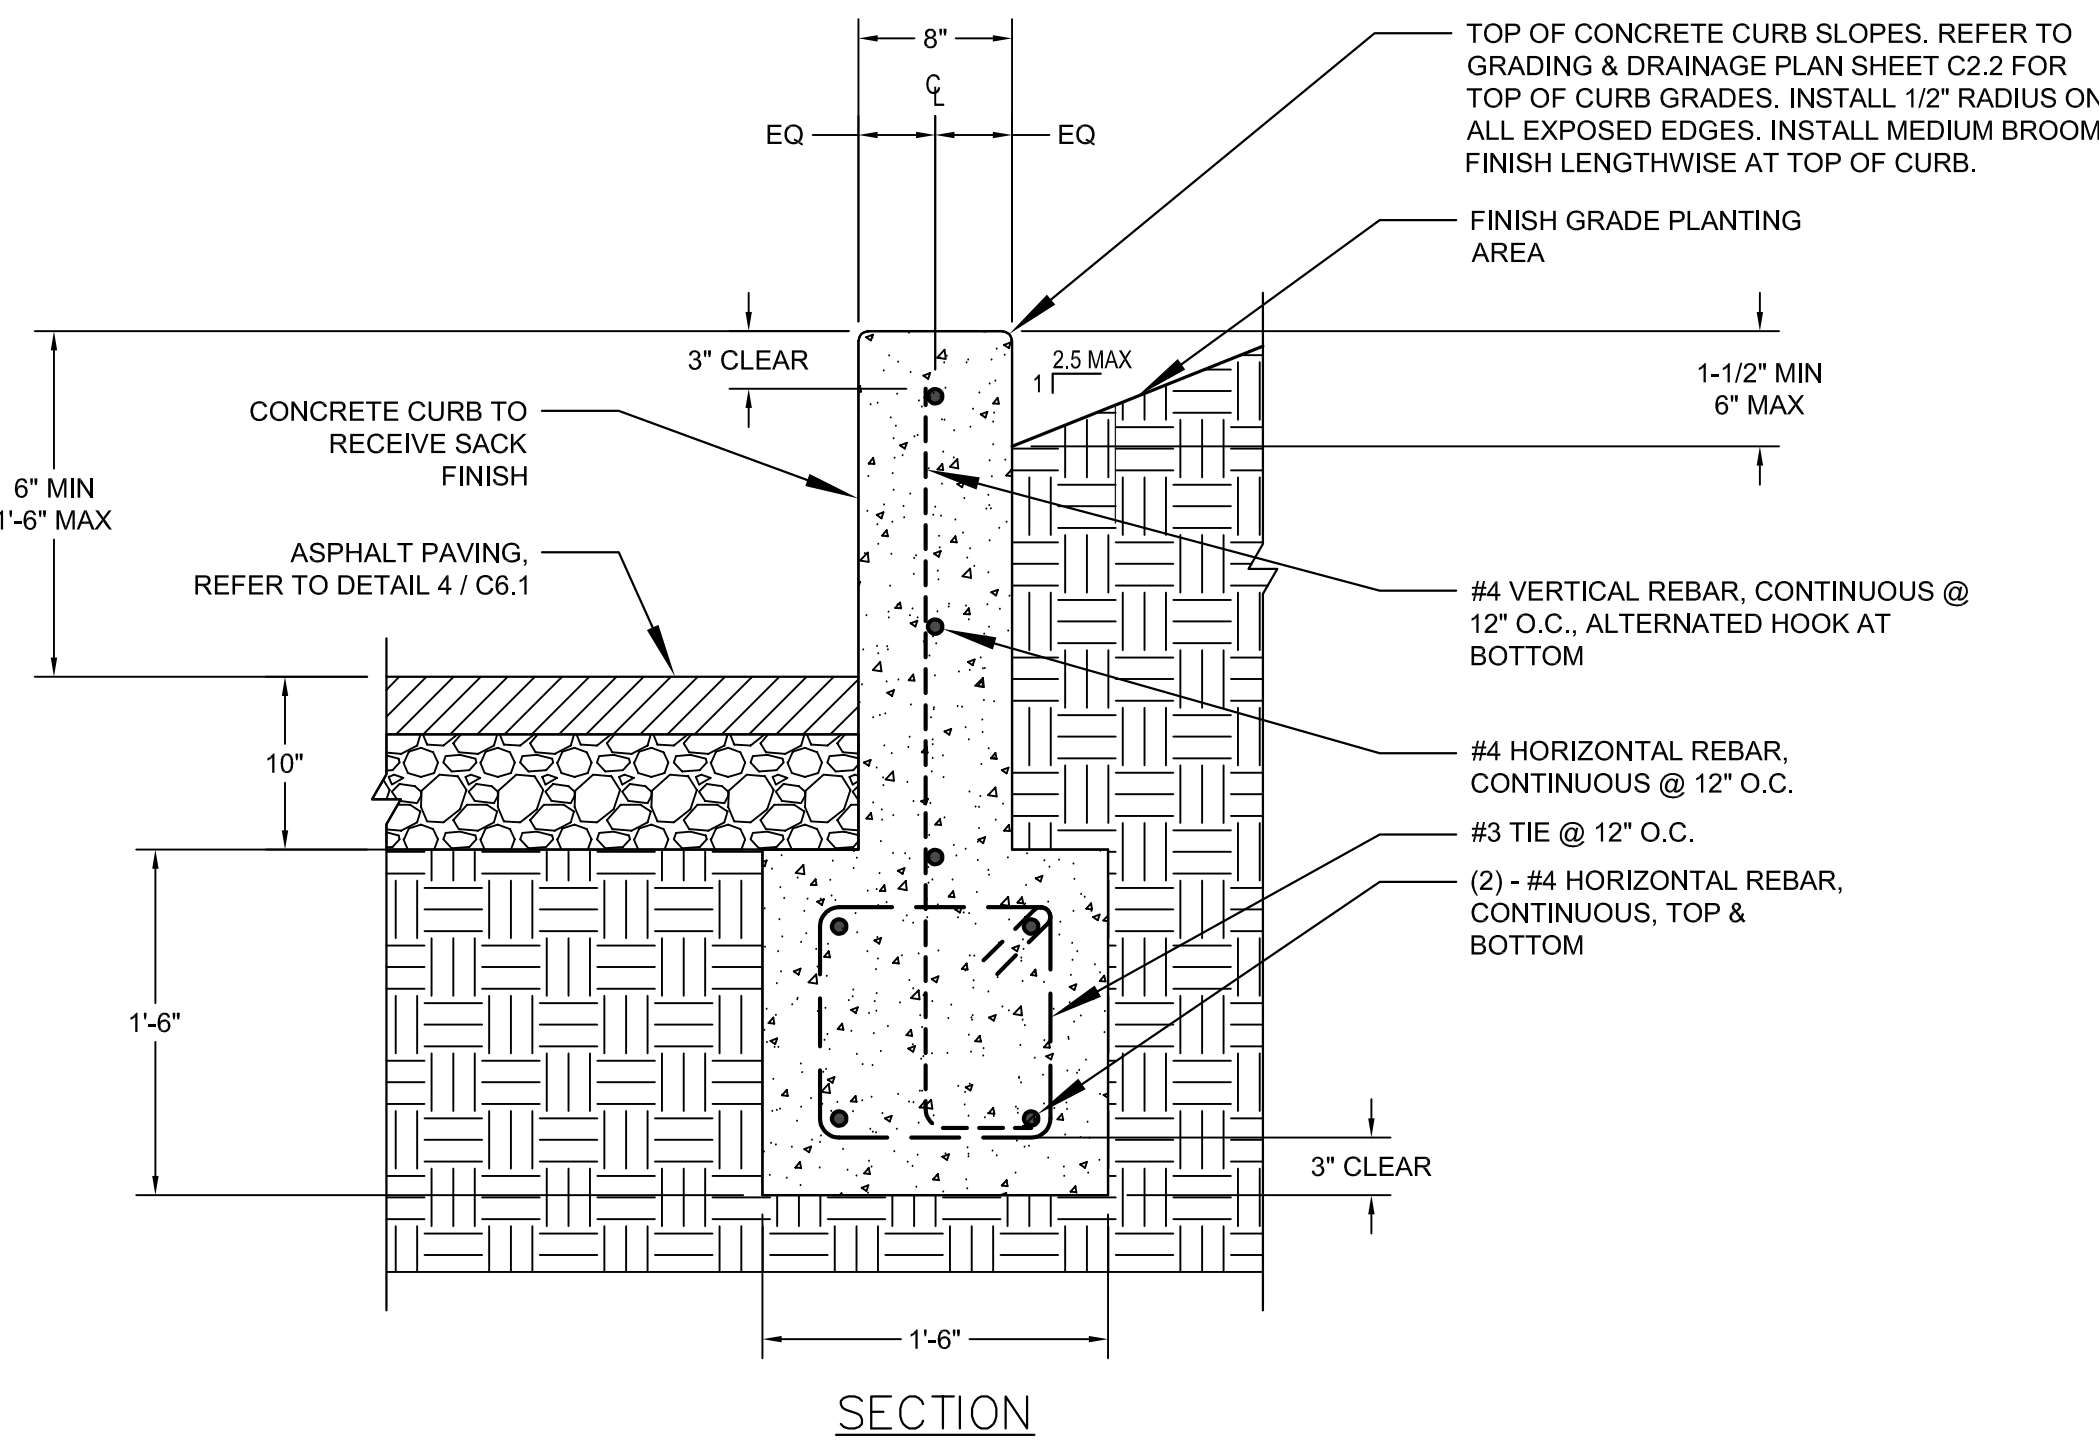 


- NOTES:**
1. CONCRETE CURB TO RECEIVE SACK FINISH.
 2. INSTALL VERTICAL SCORE JOINTS 10'-0" O.C. MAX. WITH 1/2" RADIUS EDGES.
 3. INSTALL VERTICAL ASPHALTIC SATURATED EXPANSION JOINTS EVENLY SPACED @ 20'-0" O.C. MAX. PROVIDE 1" CHAMFER EDGES AT EXPANSION JOINTS.

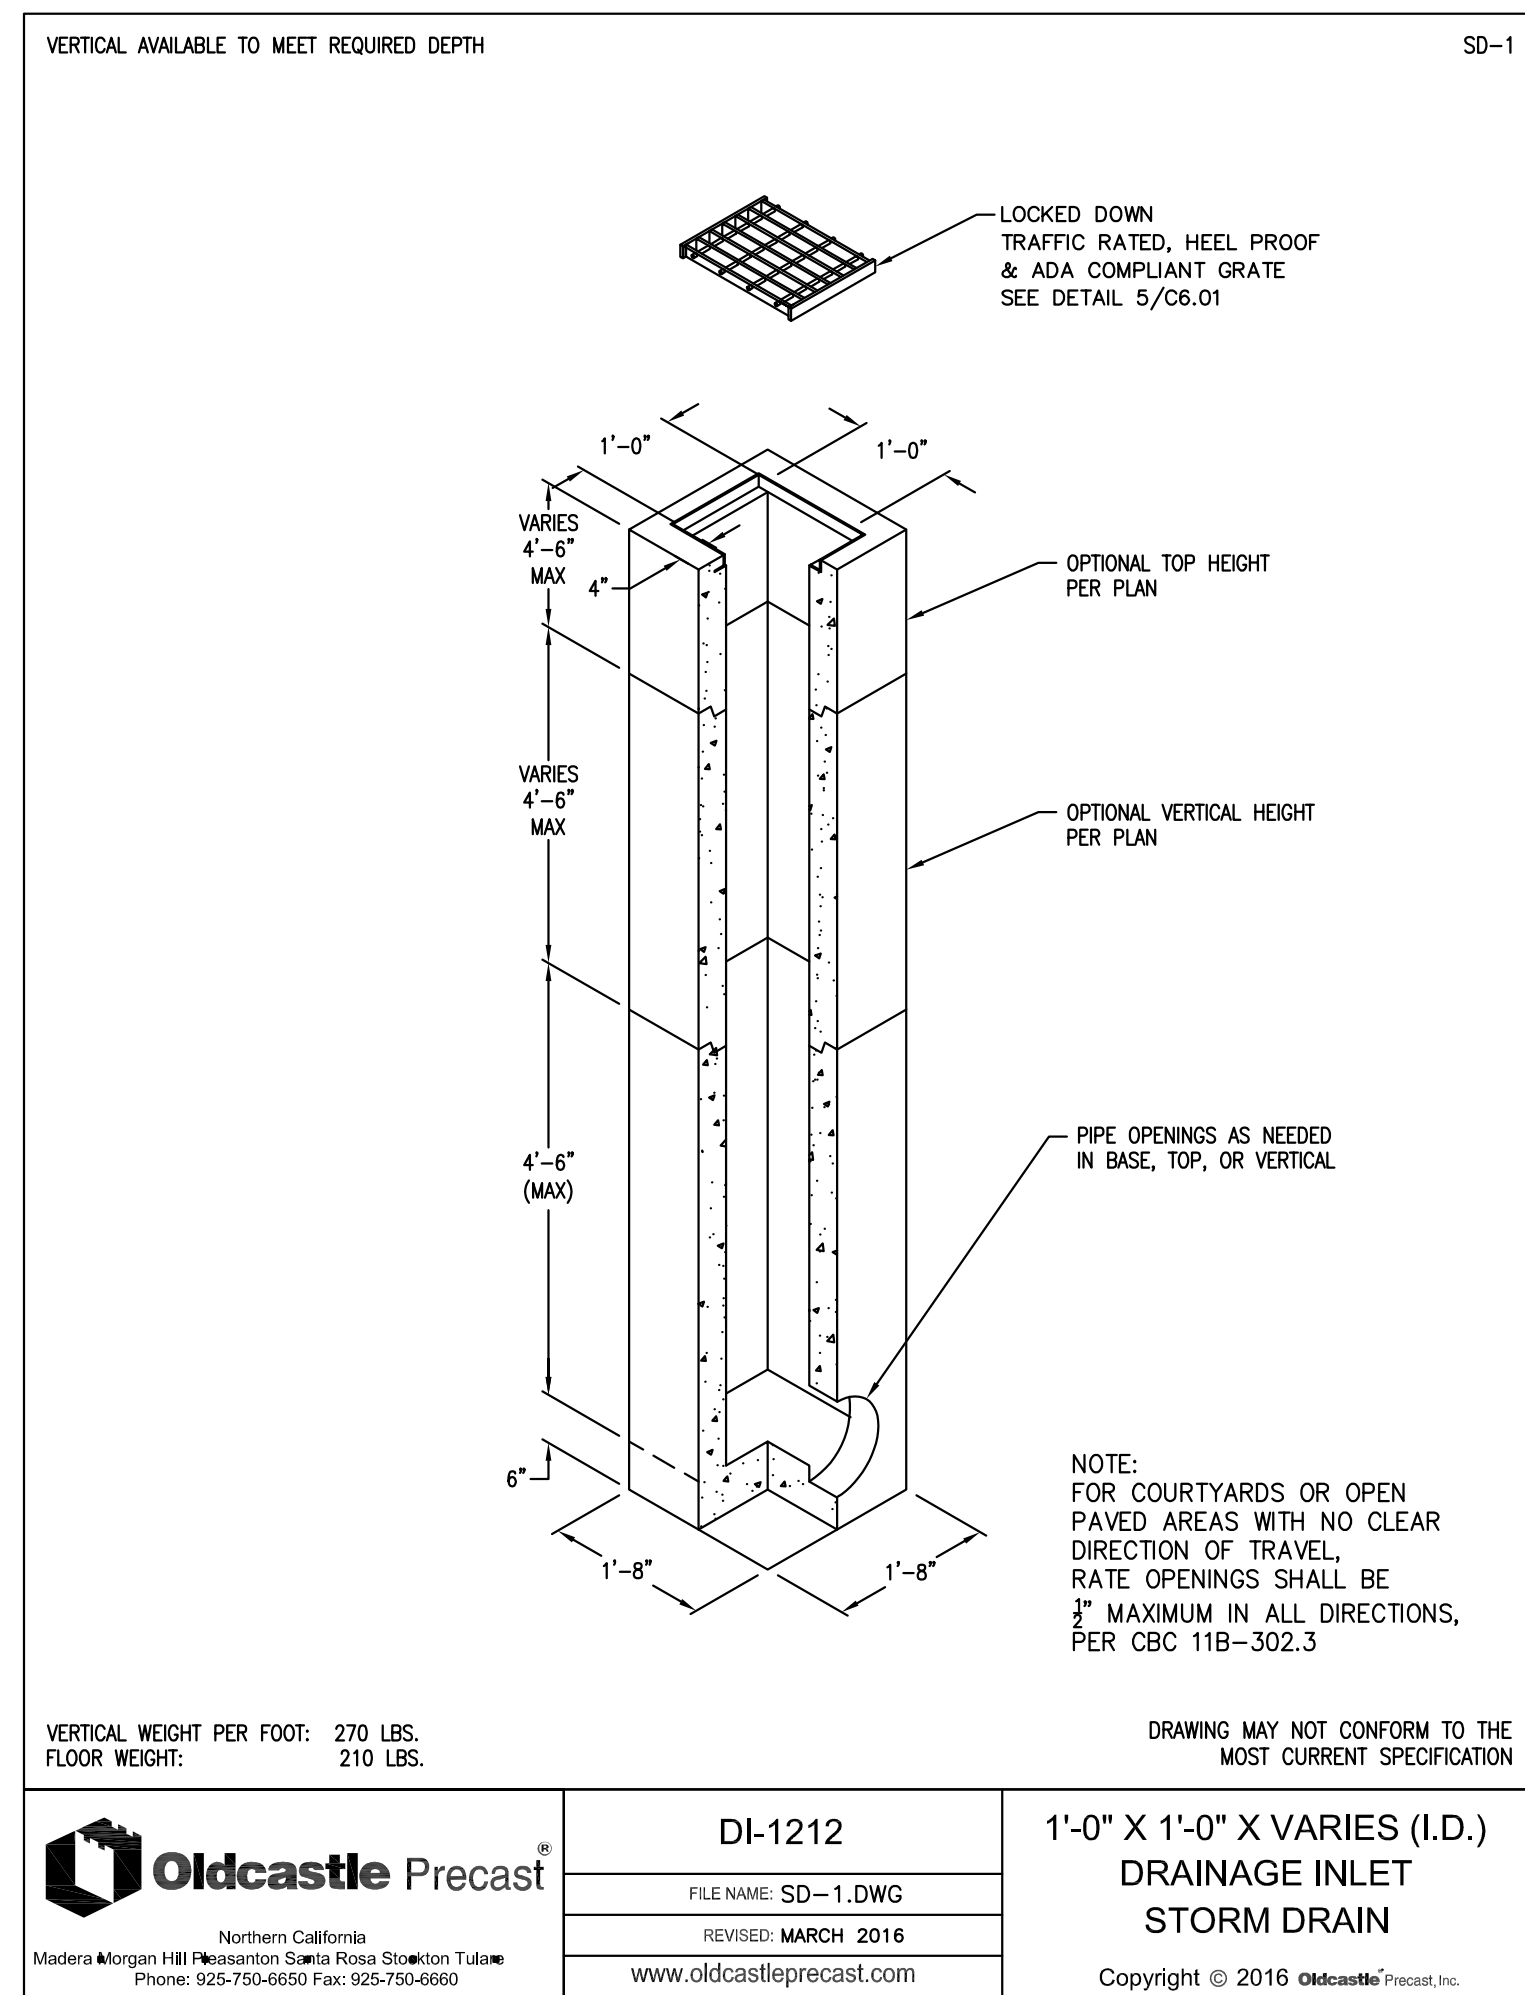


 Oldcastle Precast Northern California Madiera Morgan Hill Pleasanton Santa Rosa Stockton Turlock Phone: 925-750-6650 Fax: 925-750-6660	DI-1212	1'-0" X 1'-0" X VARIES (I.D.) DRAINAGE INLET STORM DRAIN Copyright © 2016 Oldcastle Precast, Inc.
	FILE NAME: SD-1.DWG	
	REVISED: MARCH 2016 www.oldcastleprecast.com	

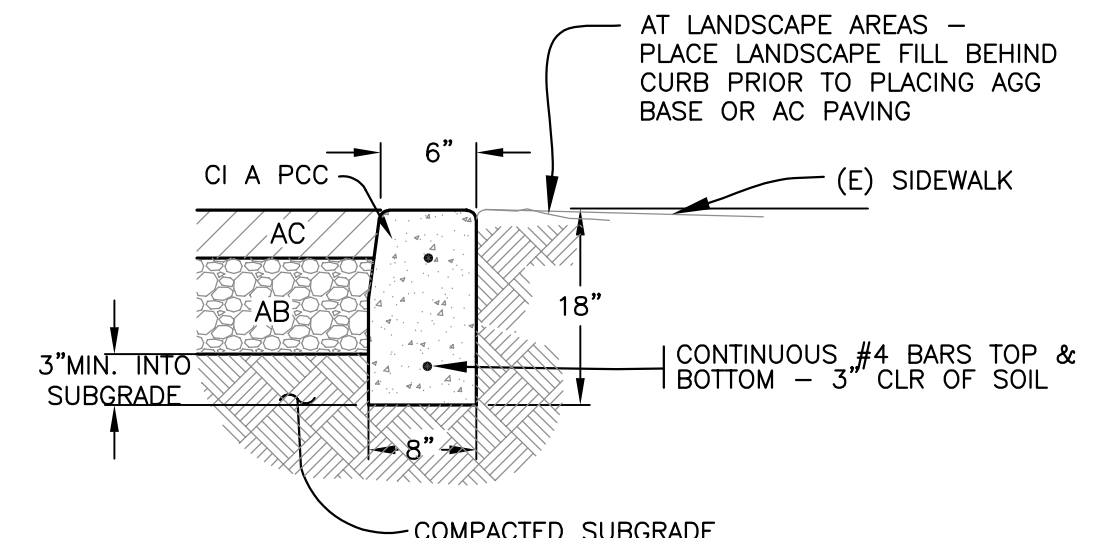


1	FLUSH VERTICAL CURB
---	---------------------

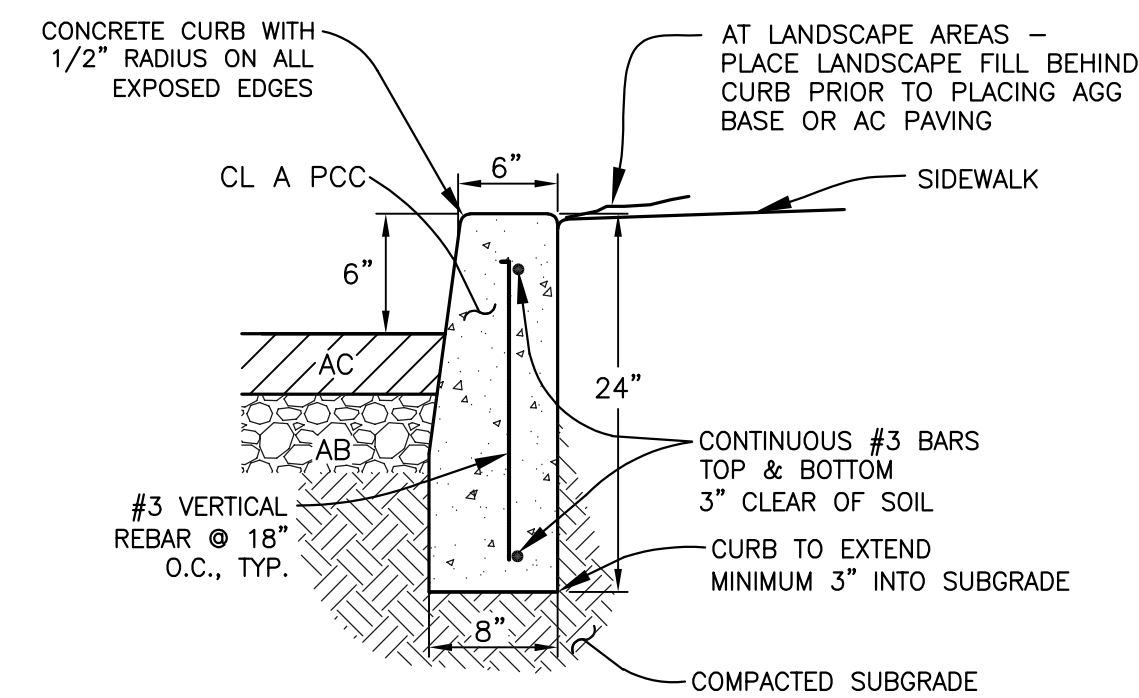

2 VERTICAL CURB

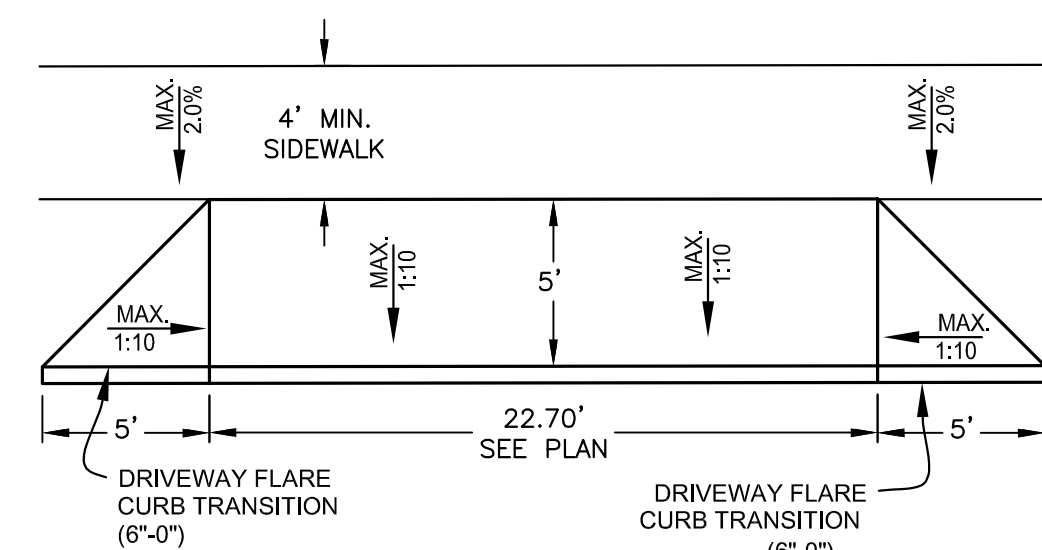


3 DRIVEWAY DETAIL

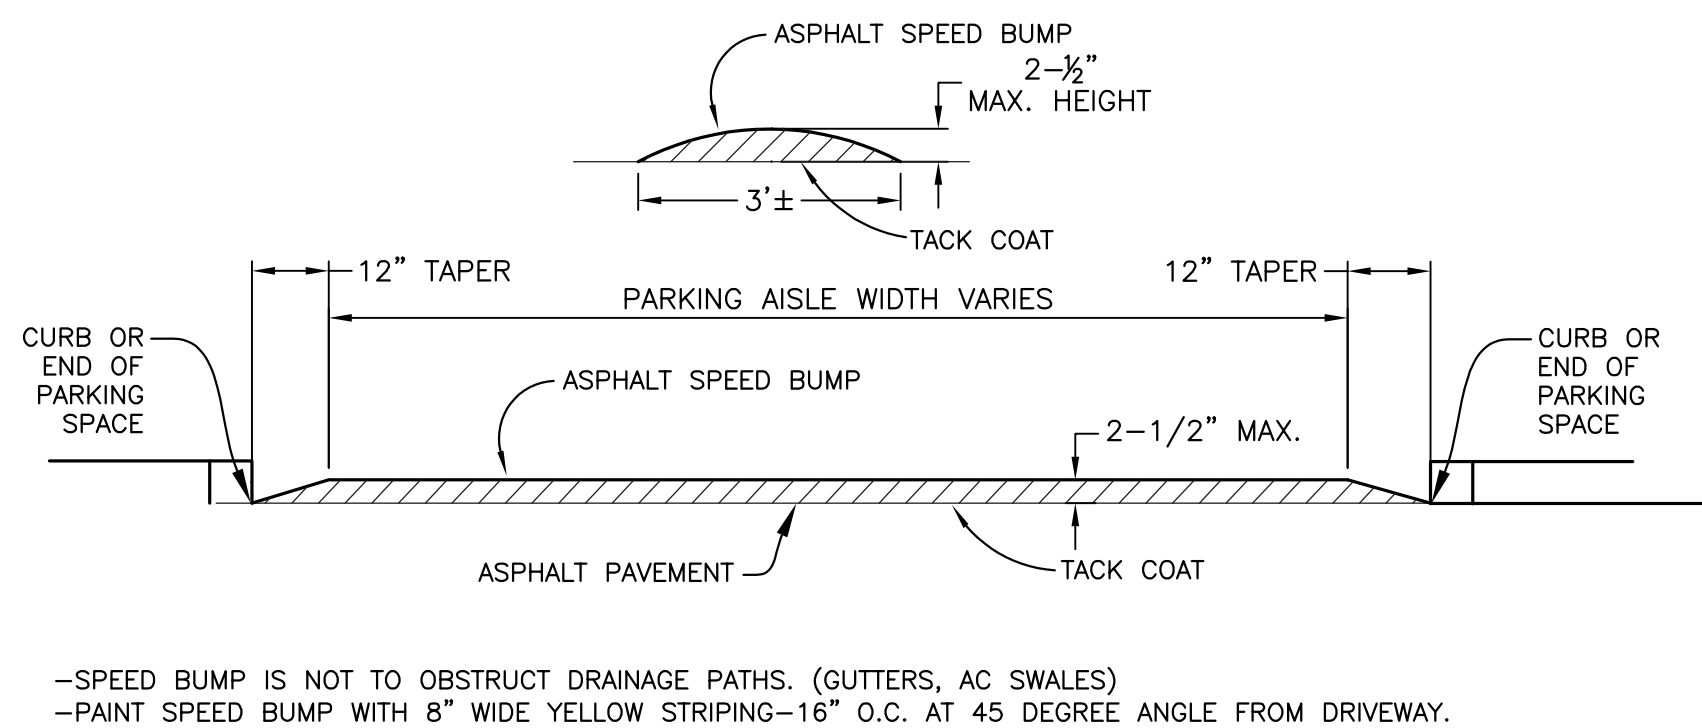

6 | CONCRETE CURB WALL

4 | STORM DRAIN INLET - 12"

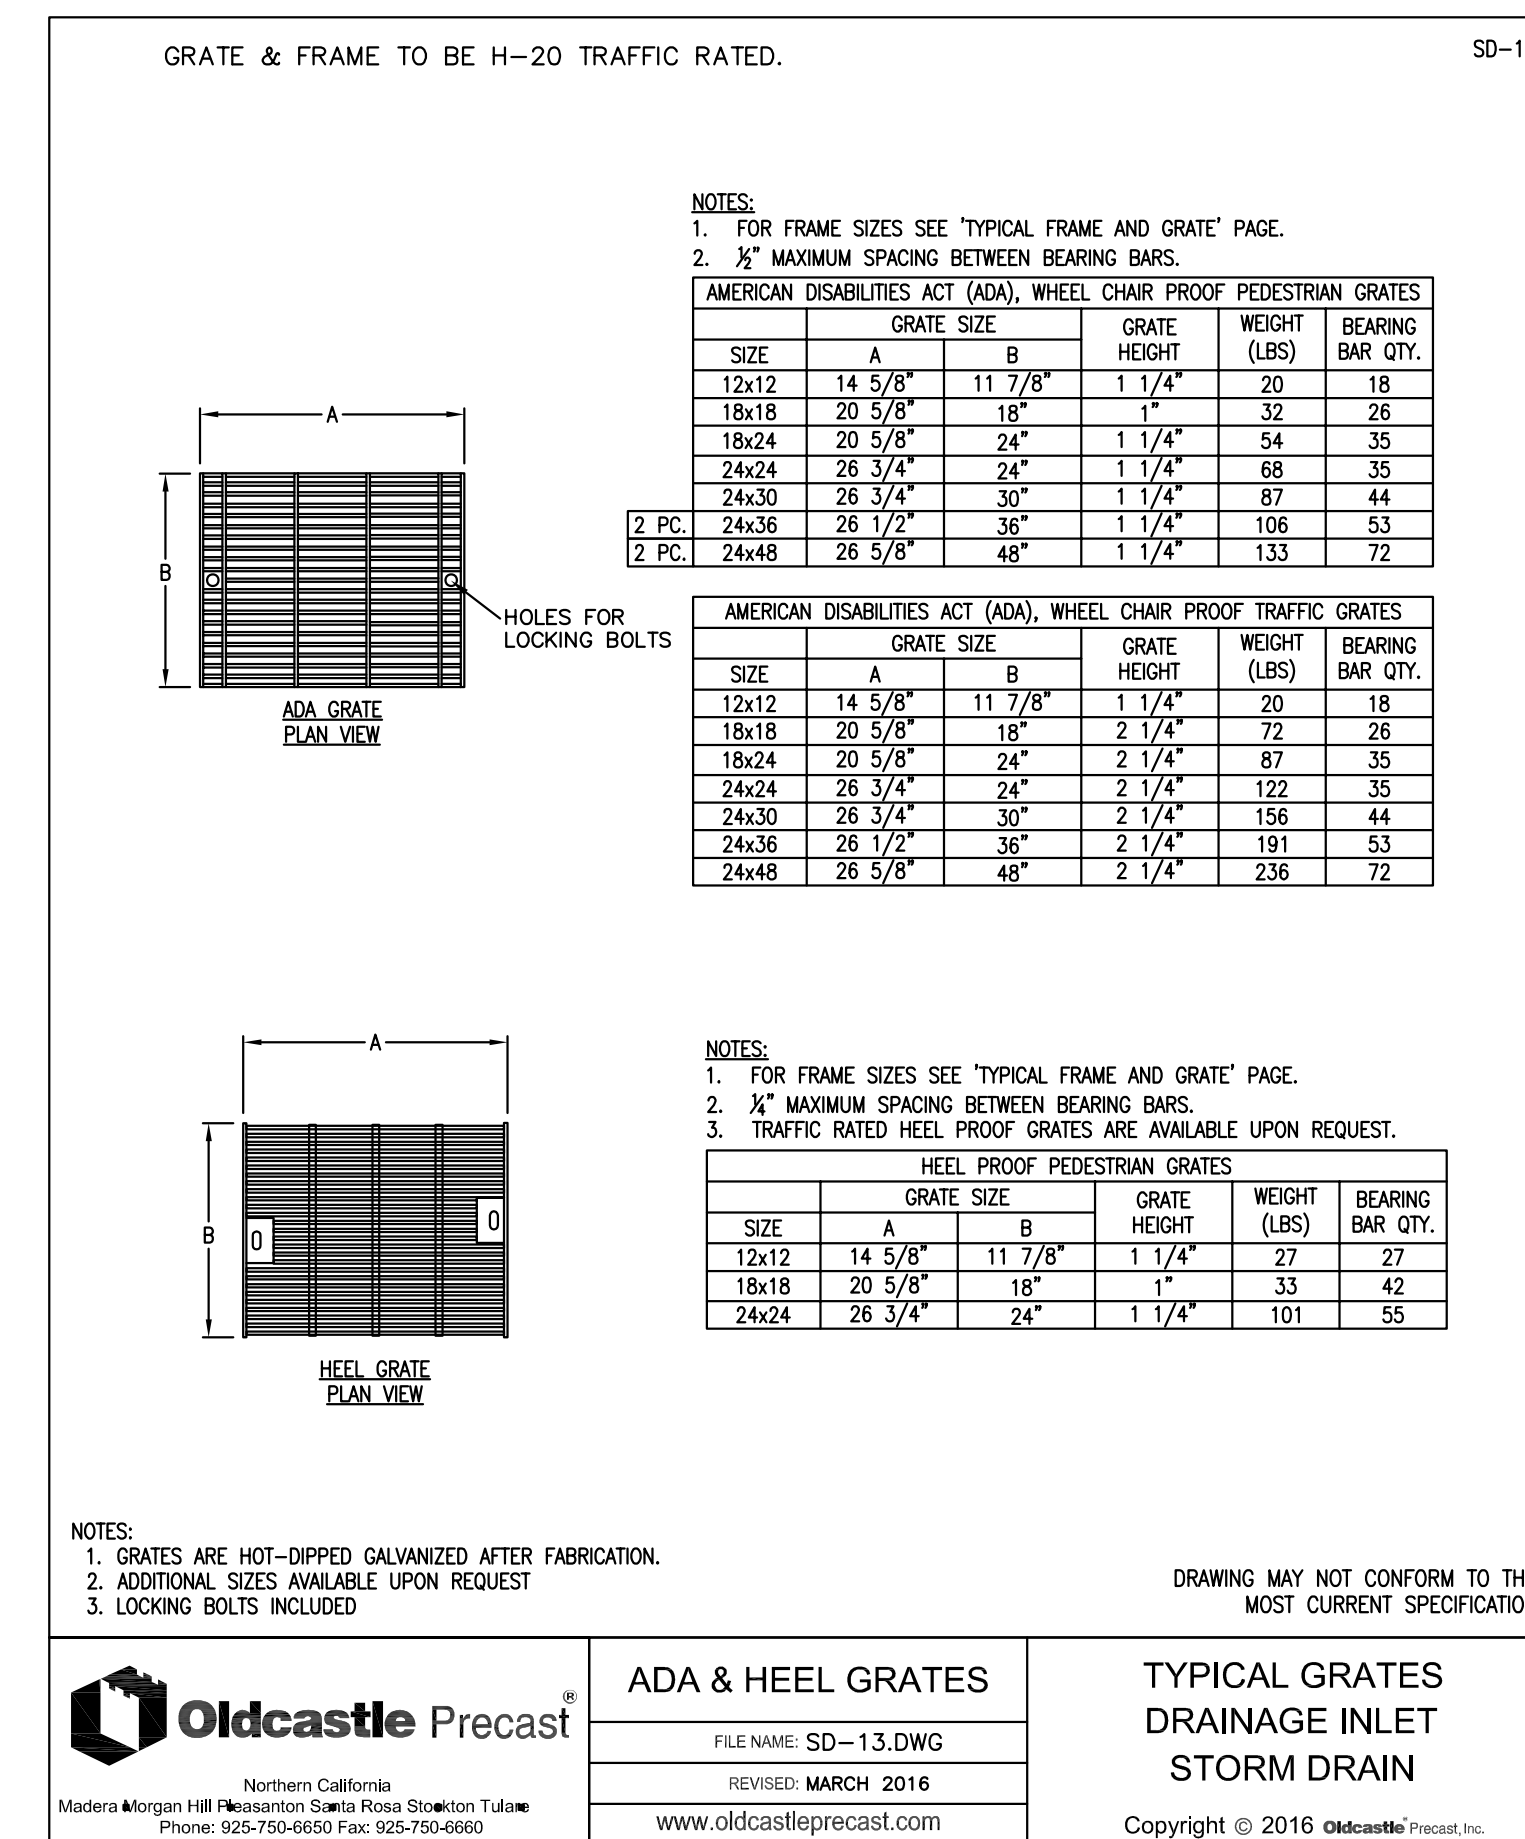

		GRADE SIZE		GRADE HEIGHT	WEIGHT (LBS)	BEARING BAR QTY.
SIZE		A	B			
	12x12	14 5/8"	11 7/8"	1 1/4"	20	18
	18x18	20 5/8"	18"	1 1/4"	32	36
	18x24	20 5/8"	24"	1 1/4"	54	35
	24x24	26 3/4"	24"	1 1/4"	68	35
	24x30	26 3/4"	30"	1 1/4"	87	44
C.	24x36	26 1/2"	36"	1 1/4"	106	53
C.	24x48	26 5/8"	48"	1 1/4"	133	72

AMERICAN DISABILITIES ACT (ADA), WHEEL CHAIR PROOF		TRAFFIC GRATES			
SIZE	GRATE SIZE		GRATE HEIGHT (IN)	WEIGHT (LBS)	BEARING BAR QTY.
	A	B			
12x12	14 5/8"	11 7/8"	1 1/4"	20	18
18x18	20 5/8"	18"	2 1/4"	27	26
18x24	20 5/8"	24"	2 1/4"	82	35
24x24	26 3/4"	24"	2 1/4"	122	35
24x30	26 3/4"	30"	2 1/4"	156	44
24x36	26 1/2"	36"	2 1/4"	191	53
24x48	26 5/8"	48"	2 1/4"	236	72

NOTES:







1. FOR FRAME SIZES SEE "TYPICAL FRAME AND GRATE" PAGE.
2. $\frac{1}{4}$ " MAXIMUM SPACING BETWEEN BEARING BARS.
3. TRAFFIC RATED HEEL PROOF GRATES ARE AVAILABLE UPON REQUEST.


HEEL PROOF PEDESTRIAN GRATES					
GRATE SIZE		GRATE HEIGHT	WEIGHT (LBS)	BEARING BAR QTY	
SIZE	A	B			
12x12	14 5/8"	11 7/8"	1 1/4"	27	27
18x18	20 5/8"	18"	1"	33	42
24x24	26 3/4"	24"	1 1/4"	101	55

DRAWING MAY NOT CONFORM
TO MOST CURRENT SP

 Oldcastle Precast Northern California Modern Morgan Hill Roseville Phone: 925-750-6650 Fax: 925-750-4660	ADA & HEEL GRATES	TYPICAL GRATES DRAINAGE INLET STORM DRAIN
	FILE NAME: SD-13.DWG	
	REVISED: MARCH 2016 www.oldcastleprecast.com	Copyright © 2016 Oldcastle Precast, Inc.

5	STORM DRAIN GRATES
---	--------------------

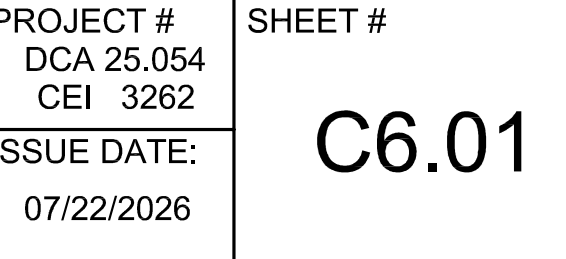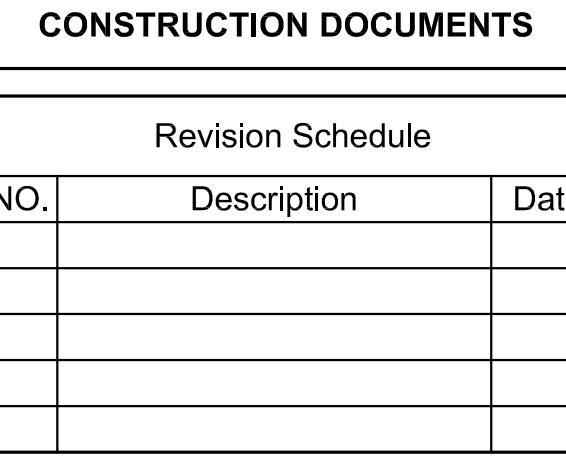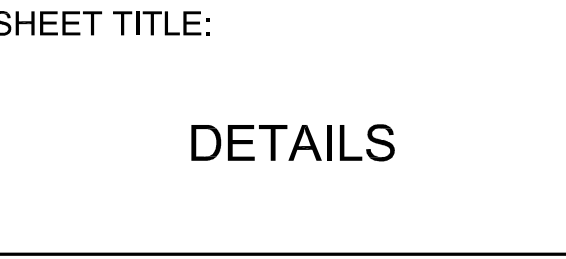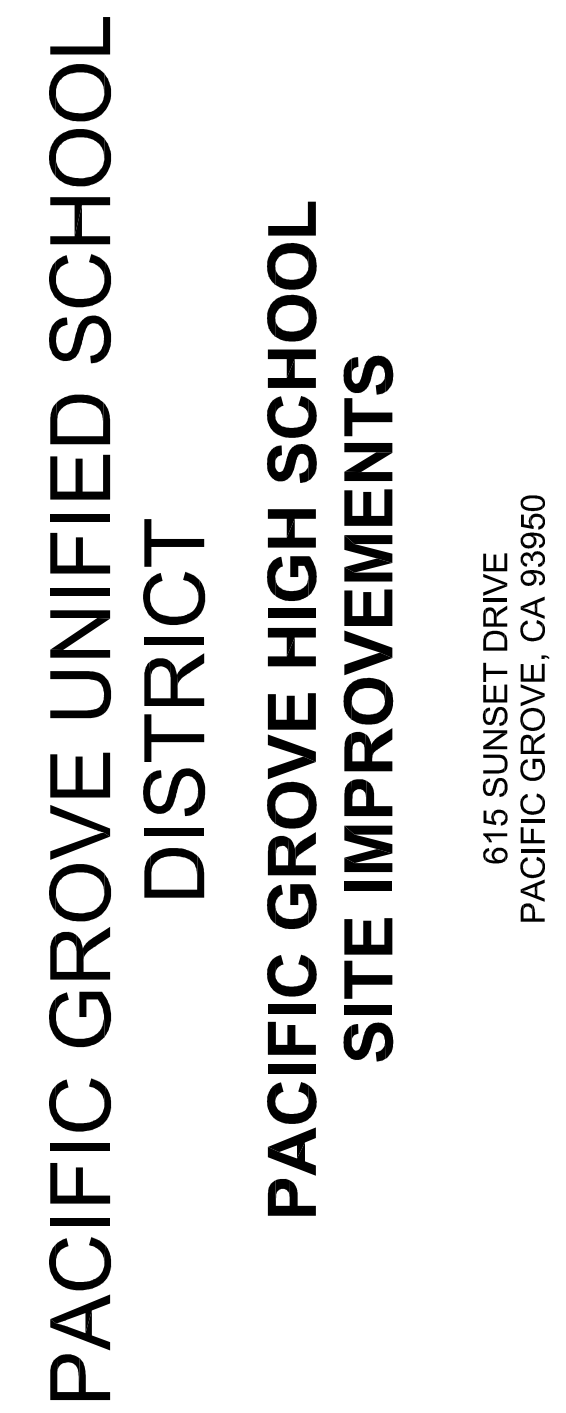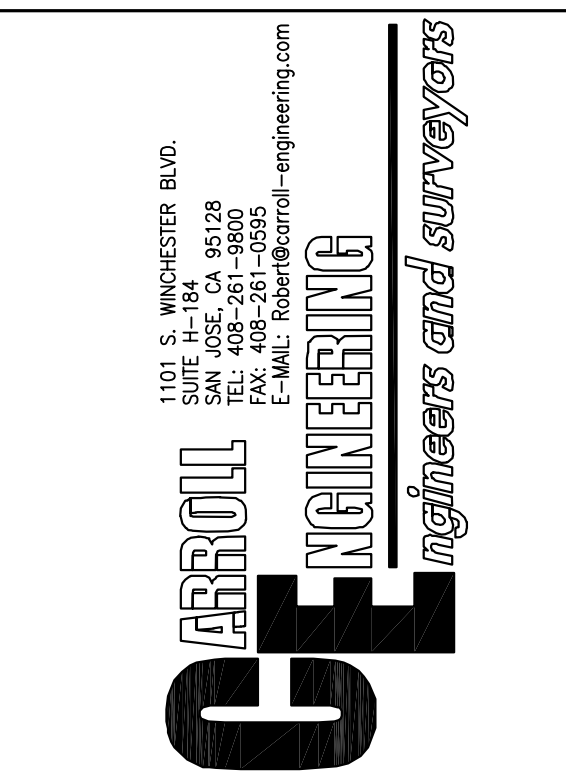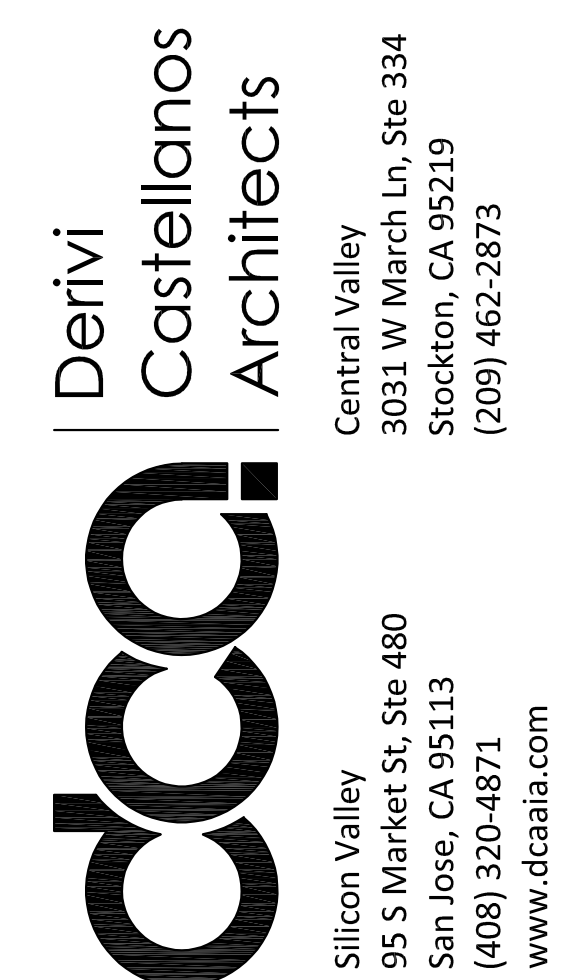

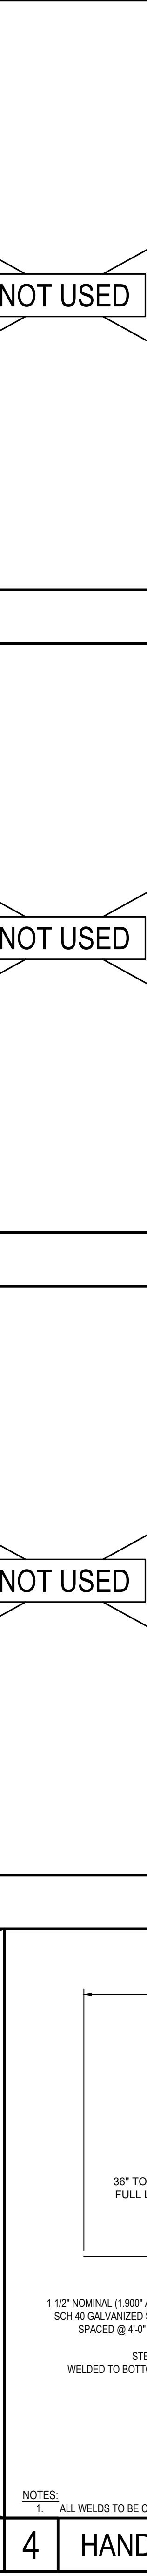

Silicon Valley
 95 S Market St, Ste 480
 San Jose, CA 95113
 (408) 320-4871

Central Valley
 3031 W March Ln, Ste 334
 Stockton, CA 95219
 (209) 462-2873

ARROLL
1101 S. WINCHESTER BLVD.
SUITE 1H-194
SAN JOSE, CA 95128
TEL: 408-261-9800
FAX: 408-261-0555
E-MAIL: Robert@corroll-engineering.com

ENGINEERING

engineers and surveyors

Professional Seals



The image shows a circular professional seal for a Civil Engineer in the State of California. The seal contains the text "PROFESSIONAL ENGINEER", "STATE OF CALIFORNIA", and "No. 12345". A large, bold, red stamp is superimposed over the seal, reading "BID SET NOT FOR CONSTRUCTION".

PACIFIC GROVE UNIFIED SCHOOL DISTRICT
PACIFIC GROVE HIGH SCHOOL
SITE IMPROVEMENTS
615 SUNSET DRIVE

EET TITLE:

CONSTRUCTION
DETAILS

CONSTRUCTION DOCUMENT


Revision Schedule		
No.	Description	Date

PROJECT #
DCA 25.054
CEI 3262
ISSUE DATE:
07/22/2026


ET #

C6.2

M:\3262 - Pacific Grove HS_DWG\3262_C7.1_MTL.dwg 7-21-26 01:04:22 PM mke
Construction Contractor agrees that in accordance with generally accepted construction practices, construction contractor will be required to assume sole and complete responsibility for job site conditions during the course of construction of the project including safety of all persons and property, that this requirement shall be made to apply continuously and not be limited to normal working hours, and construction contractor further agrees to defend, indemnify and hold design professional harmless from any and all liability, real or alleged in connection with the performance of work on this project, excepting liability arising from the sole negligence of design professional.

 

UNAUTHORIZED CHANGES & USES: The engineer preparing these plans will not be responsible for, or liable for, unauthorized changes to or uses of these plans. All changes to the plans must be in writing and must be approved by the preparer of these plans.

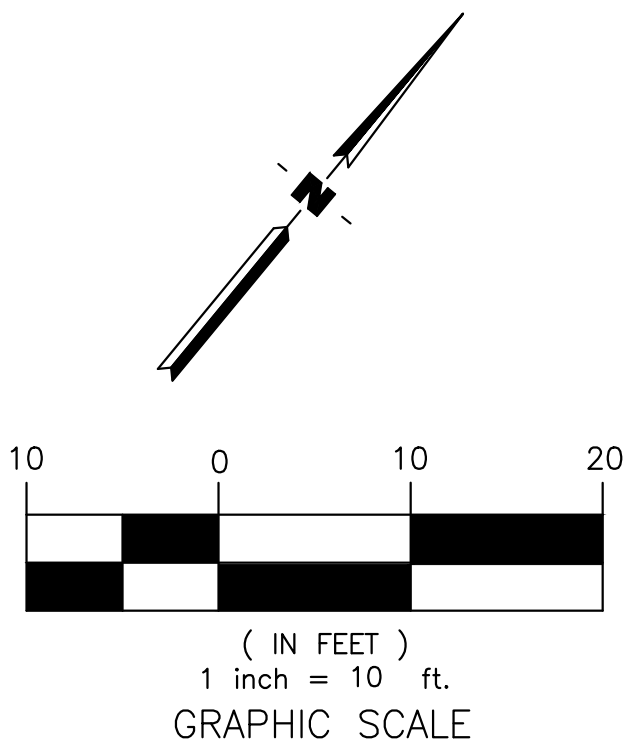

- MATERIAL & DETAIL REFERENCE NOTES**
- THESE NOTES ARE FOR GENERAL REFERENCE IN CONJUNCTION WITH AND AS A SUPPLEMENT TO THE WRITTEN SPECIFICATIONS, DETAILS, ADDENDA AND CHANGE ORDERS ASSOCIATED WITH THE CONTRACT DOCUMENTS.
 - CONTRACTOR SHALL BECOME FAMILIAR WITH THE LOCATION OF EXISTING AND PROPOSED UNDERGROUND SERVICES. CONTACT UNDERGROUND SERVICE ALERT (USA) AT (800) 642-2444 PRIOR TO BEGINNING WORK. CONTACT DISTRICT REPRESENTATIVE SHOULD ANY CONFLICTS ARISE.
 - SCORE AND EXPANSION JOINTS SHALL BE LOCATED AS INDICATED ON THIS PLAN. CONTRACTOR SHALL MAKE MINOR ADJUSTMENTS WHEN NECESSARY TO ALIGN SCORE AND EXPANSION JOINTS WITH RELATIVE ELEMENTS AS SHOWN ON THE PLAN.
 - DETAIL CALLOUTS ON PLAN ARE PROVIDED FOR CONVENIENCE AND GENERAL REFERENCE ONLY. CONTRACTOR SHALL PROVIDE QUANTITY OF PRODUCTS, ELEMENTS AND MATERIALS AS SYMBOLIZED ON PLANS, ASSOCIATED DETAILS AND SPECIFICATIONS.
 - FOR EACH CONCRETE FINISH SPECIFIED, CONTRACTOR SHALL POUR A 2x2' SAMPLE FOR APPROVAL BY DISTRICT REPRESENTATIVE PRIOR TO INSTALLING CONCRETE PAVING.
 - CIVIL ENGINEER IS NOT RESPONSIBLE FOR MEANS AND METHODS OF CONSTRUCTION. IF WORK WITHIN THIS SCOPE REQUIRES REMOVAL, RENOVATION, OR DEMOLITION OF EXISTING TO REMAIN ELEMENTS, BOTH SURFACE AND KNOWN SUBSURFACE CONDITIONS, CONTRACTOR SHALL INCLUDE IN THE BID SUFFICIENT LABOR AND MATERIALS TO RESTORE EXISTING TO REMAIN IMPROVEMENTS IN-KIND AND AS ACCEPTABLE TO DISTRICT REPRESENTATIVE.
 - THE CONTRACTOR SHALL BE RESPONSIBLE UNDER THIS CONTRACT FOR REPAIRING OR REPLACING, AT THEIR OWN EXPENSE, SURFACE AND SUBSURFACE SITE FEATURES TO REMAIN, INCLUDING BUT NOT LIMITED TO ANY STRUCTURES, FENCES, WALLS, PAVING SURFACES, PLANT MATERIAL AND/OR TREES DAMAGED OR DESTROYED, BOTH ON THIS PROPERTY OR THOSE PROPERTIES ADJACENT TO THIS SITE. THE DAMAGED ITEM(S) WILL BE RESTORED TO THEIR ORIGINAL CONDITION OR REPLACED TO THE SATISFACTION OF THE OWNER'S REPRESENTATIVE.
 - CONTRACTOR SHALL ADJUST EXISTING UTILITY BOXES TO BE FLUSH WITH PROPOSED GRADES.
 - REFER TO CONSTRUCTION DETAILS ON SHEETS C6.1 - C6.2
 - REFER TO THE FOLLOWING SPECIFICATION SECTIONS:
 - 01 56 39 TEMPORARY TREE AND PLANT PROTECTION
 - 05 52 00 METAL RAILINGS
 - 32 12 16 ASPHALT PAVING
 - 32 13 13 CONCRETE WORK

MATERIAL & DETAIL REFERENCE LEGEND

KEYNOTE	DETAIL NAME	SYMBOL	DETAIL REFERENCE
P1A	CONCRETE PAVING - PEDESTRIAN		1/C6.1
P1B	CONCRETE PAVING - VEHICULAR		1/C6.1
P2	(N) CONCRETE TO (E) CONCRETE		2/C6.1
P3	CONCRETE TO ASPHALT		3/C6.1
P4A	ASPHALT PAVING - PEDESTRIAN		4/C6.1
P4B	ASPHALT PAVING - FIRE		4/C6.1
P5	(N) ASPHALT TO (E) ASPHALT (ASPHALT SAW CUT EDGE)		5/C6.1

RAMP DETAILS

KEYNOTE	DETAIL NAME	SYMBOL	DETAIL REFERENCE
ER1	EDGE OF RAMP - TYPE I		1/C6.2
ER2	EDGE OF RAMP - TYPE II		2/C6.2

METAL RAILING

KEYNOTE	DETAIL NAME	SYMBOL	DETAIL REFERENCE
H1	HANDRAIL IN RAMP - TYPE I		4/C6.2

Derivi Castellanos Architects
Central Valley
3031 W March Ln, Ste 334
Stockton, CA 95219
(209) 462-2873
www.dcaia.com

ARROLL ENGINEERING
1101 S. WILSHIRE BLVD.
SUITE 100
SAN JOSE, CA 95128
TEL: 408-267-9800
FAX: 408-267-9801
E-Mail: roll@arroll-engineering.com

Professional Seals
BID SET
NOT FOR
CONSTRUCTION

PACIFIC GROVE UNIFIED SCHOOL DISTRICT
PACIFIC GROVE HIGH SCHOOL
SITE IMPROVEMENTS
615 SUNSET DRIVE
PACIFIC GROVE, CA 93950


SHEET TITLE:
MATERIAL & DETAIL REFERENCE PLAN

CONSTRUCTION DOCUMENTS

Revision Schedule		
NO.	Description	Date

PROJECT #
DCA 25.054
CEI 3262
ISSUE DATE:
07/22/2026

SHEET #
C7.1

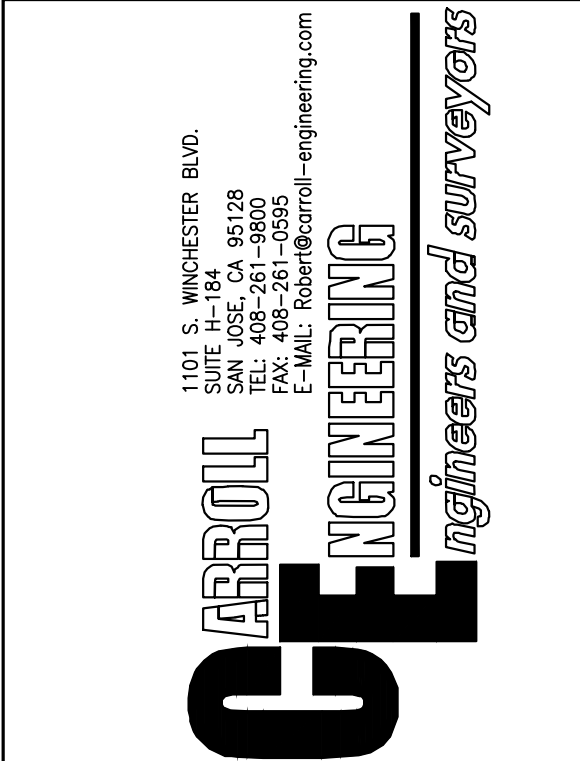[illegible]

Professional Seals

The seal is circular with a blue border. Inside the border, the text "PROFESSIONAL ENGINEER" is written in a semi-circle at the top, and "STATE OF CALIFORNIA" is written in a semi-circle at the bottom. In the center of the seal, the words "BID SET" and "NOT FOR CONSTRUCTION" are printed in large, bold, red capital letters. A blue ink signature is written across the bottom of the seal, over the "STATE OF CALIFORNIA" text.

**PACIFIC GROVE UNIFIED SCHOOL
DISTRICT
PACIFIC GROVE HIGH SCHOOL
SITE IMPROVEMENTS**

615 SUNSET DRIVE
PACIFIC GROVE, CA 93950

SHEET TITLE:

MATERIAL & DETAIL
REFERENCE PLAN






CONSTRUCTION DOCUMENTS

PROJECT # DCA 25.054 CEI 3262	SHEET # C7.2
ISSUE DATE: 07/22/2026	

7/22/2026 4:53:09 PM
Autodesk Docs://25.054 PGUSD PGHS Site/25.054 PGUSD PGHS Site.rvt
0' 40' 1"=40'-0" 0' 20' 1"=20'-0" 0' 10' 1"=10'-0" 0' 5' 1"=5'-0" 0' 4' 1"=4'-0" 0' 3' 1"=3'-0" 0' 2' 1"=2'-0" 0' 1' 1"=1'-0" 0' 0' 3/4"=1'-0" 0' 0' 1/2"=1'-0" 0' 0' 1/4"=1'-0" 0' 0' 1/8"=1'-0" 0' 0' 1/16"=1'-0" 0' 0' 1/32"=1'-0" 0' 0' 1/64"=1'-0" 0' 0' 1/128"=1'-0" 0' 0' 1/256"=1'-0" 0' 0' 1/512"=1'-0" 0' 0' 1/1024"=1'-0" 0' 0' 1/2048"=1'-0" 0' 0' 1/4096"=1'-0" 0' 0' 1/8192"=1'-0" 0' 0' 1/16384"=1'-0" 0' 0' 1/32768"=1'-0" 0' 0' 1/65536"=1'-0" 0' 0' 1/131072"=1'-0" 0' 0' 1/262144"=1'-0" 0' 0' 1/524288"=1'-0" 0' 0' 1/1048576"=1'-0" 0' 0' 1/2097152"=1'-0" 0' 0' 1/4194304"=1'-0" 0' 0' 1/8388608"=1'-0" 0' 0' 1/16777216"=1'-0" 0' 0' 1/33554432"=1'-0" 0' 0' 1/67108864"=1'-0" 0' 0' 1/134217728"=1'-0" 0' 0' 1/268435456"=1'-0" 0' 0' 1/536870912"=1'-0" 0' 0' 1/1073741824"=1'-0" 0' 0' 1/2147483648"=1'-0" 0' 0' 1/4294967296"=1'-0" 0' 0' 1/8589934592"=1'-0" 0' 0' 1/17179869184"=1'-0" 0' 0' 1/34359738368"=1'-0" 0' 0' 1/68719476736"=1'-0" 0' 0' 1/137438953472"=1'-0" 0' 0' 1/274877906944"=1'-0" 0' 0' 1/549755813888"=1'-0" 0' 0' 1/1099511627776"=1'-0" 0' 0' 1/2199023255552"=1'-0" 0' 0' 1/4398046511104"=1'-0" 0' 0' 1/8796093022208"=1'-0" 0' 0' 1/17592186044416"=1'-0" 0' 0' 1/35184372088832"=1'-0" 0' 0' 1/70368744177664"=1'-0" 0' 0' 1/140737488355328"=1'-0" 0' 0' 1/281474976710656"=1'-0" 0' 0' 1/562949953421312"=1'-0" 0' 0' 1/1125899906842624"=1'-0" 0' 0' 1/2251799813685248"=1'-0" 0' 0' 1/4503599627370496"=1'-0" 0' 0' 1/9007199254740992"=1'-0" 0' 0' 1/18014398509481984"=1'-0" 0' 0' 1/36028797018963968"=1'-0" 0' 0' 1/72057594037927936"=1'-0" 0' 0' 1/144115188075855872"=1'-0" 0' 0' 1/288230376151711744"=1'-0" 0' 0' 1/576460752303423488"=1'-0" 0' 0' 1/1152921504606846976"=1'-0" 0' 0' 1/2305843009213693952"=1'-0" 0' 0' 1/4611686018427387904"=1'-0" 0' 0' 1/9223372036854775808"=1'-0" 0' 0' 1/18446744073709551616"=1'-0" 0' 0' 1/36893488147419103232"=1'-0" 0' 0' 1/73786976294838206464"=1'-0" 0' 0' 1/147573952589676412928"=1'-0" 0' 0' 1/295147905179352825856"=1'-0" 0' 0' 1/590295810358705651712"=1'-0" 0' 0' 1/1180591620717411303424"=1'-0" 0' 0' 1/2361183241434822606848"=1'-0" 0' 0' 1/4722366482869645213696"=1'-0" 0' 0' 1/9444732965739290427392"=1'-0" 0' 0' 1/18889465931478580854784"=1'-0" 0' 0' 1/37778931862957161709568"=1'-0" 0' 0' 1/75557863725914323419136"=1'-0" 0' 0' 1/151115727451828646838272"=1'-0" 0' 0' 1/302231454903657293676544"=1'-0" 0' 0' 1/604462909807314587353088"=1'-0" 0' 0' 1/1208925819614629174706176"=1'-0" 0' 0' 1/2417851639229258349412352"=1'-0" 0' 0' 1/4835703278458516698824704"=1'-0" 0' 0' 1/9671406556917033397649408"=1'-0" 0' 0' 1/19342813113834066795298816"=1'-0" 0' 0' 1/38685626227668133590597632"=1'-0" 0' 0' 1/77371252455336267181195264"=1'-0" 0' 0' 1/154742504910672534362390528"=1'-0" 0' 0' 1/309485009821345068724781056"=1'-0" 0' 0' 1/618970019642690137449562112"=1'-0" 0' 0' 1/1237940039285380274899124224"=1'-0" 0' 0' 1/2475880078570760549798248448"=1'-0" 0' 0' 1/4951760157141521099596496896"=1'-0" 0' 0' 1/9903520314283042199192993792"=1'-0" 0' 0' 1/19807040628566084398385987584"=1'-0" 0' 0' 1/39614081257132168796771975168"=1'-0" 0' 0' 1/79228162514264337593543950336"=1'-0" 0' 0' 1/158456325028528675187087900672"=1'-0" 0' 0' 1/316912650057057350374175801344"=1'-0" 0' 0' 1/633825300114114700748351602688"=1'-0" 0' 0' 1/1267650600228229401496703205376"=1'-0" 0' 0' 1/2535301200456458802993406410752"=1'-0" 0' 0' 1/5070602400912917605986812821504"=1'-0" 0' 0' 1/10141204801825835211973625643008"=1'-0" 0' 0' 1/20282409603651670423947251286016"=1'-0" 0' 0' 1/40564819207303340847894502572032"=1'-0" 0' 0' 1/81129638414606681695789005144064"=1'-0" 0' 0' 1/162259276829213363391578010288128"=1'-0" 0' 0' 1/324518553658426726783156020576256"=1'-0" 0' 0' 1/649037107316853453566312041152512"=1'-0" 0' 0' 1/1298074214633706907132624082305024"=1'-0" 0' 0' 1/2596148429267413814265248164610048"=1'-0" 0' 0' 1/5192296858534827628530496329220096"=1'-0" 0' 0' 1/10384593717069655257060992658440192"=1'-0" 0' 0' 1/20769187434139310514121985316880384"=1'-0" 0' 0' 1/41538374868278621028243970633760768"=1'-0" 0' 0' 1/83076749736557242056487941267521536"=1'-0" 0' 0' 1/166153499473114484112975882535043072"=1'-0" 0' 0' 1/332306998946228968225951765070086144"=1'-0" 0' 0' 1/664613997892457936451903530140172288"=1'-0" 0' 0' 1/1329227995784915872903807060280344576"=1'-0" 0' 0' 1/2658455991569831745807614120560689152"=1'-0" 0' 0' 1/5316911983139663491615228241121378304"=1'-0" 0' 0' 1/10633823966279326983230456482242756608"=1'-0" 0' 0' 1/21267647932558653966460912964485513216"=1'-0" 0' 0' 1/42535295865117307932921825928971026432"=1'-0" 0' 0' 1/85070591730234615865843651857942052864"=1'-0" 0' 0' 1/170141183460469231731687303715884105728"=1'-0" 0' 0' 1/340282366920938463463374607431768211456"=1'-0" 0' 0' 1/680564733841876926926749214863536422912"=1'-0" 0' 0' 1/1361129467683753853853498429727072845824"=1'-0" 0' 0' 1/2722258935367507707706996859454145691648"=1'-0" 0' 0' 1/5444517870735015415413993718908291383296"=1'-0" 0' 0' 1/10889035741470030830827987437816582766592"=1'-0" 0' 0' 1/21778071482940061661655974875633165533184"=1'-0" 0' 0' 1/43556142965880123323311949751266331066368"=1'-0" 0' 0' 1/87112285931760246646623899502532662132736"=1'-0" 0' 0' 1/174224571863520493293247799005065324265472"=1'-0" 0' 0' 1/348449143727040986586495598010130648530944"=1'-0" 0' 0' 1/696898287454081973172991196020261297061888"=1'-0" 0' 0' 1/1393796574908163946345982392040522594123776"=1'-0" 0' 0' 1/2787593149816327892691964784081045188247552"=1'-0" 0' 0' 1/5575186299632655785383929568162090376495104"=1'-0" 0' 0' 1/11150372599265311570767859136324180752990208"=1'-0" 0' 0' 1/22300745198530623141535718272648361505980416"=1'-0" 0' 0' 1/44601490397061246283071436545296723011960832"=1'-0" 0' 0' 1/89202980794122492566142873090593446023921664"=1'-0" 0' 0' 1/178405961588244985132285746181186892047843328"=1'-0" 0' 0' 1/356811923176489970264571492362373784095686656"=1'-0" 0' 0' 1/713623846352979940529142984724747568191373312"=1'-0" 0' 0' 1/1427247692705959881058285969449495136382746624"=1'-0" 0' 0' 1/2854495385411919762116571938898990272765493248"=1'-0" 0' 0' 1/5708990770823839524233143877797980545530986496"=1'-0" 0' 0' 1/11417981541647679048466287755595961091061972992"=1'-0" 0' 0' 1/22835963083295358096932575511191922182123945984"=1'-0" 0' 0' 1/45671926166590716193865151022383844364247891968"=1'-0" 0' 0' 1/91343852333181432387730302044767688728495783936"=1'-0" 0' 0' 1/182687704666362864775460604089535377456991567872"=1'-0" 0' 0' 1/365375409332725729550921208179070754913983135744"=1'-0" 0' 0' 1/730750818665451459101842416358141509827966271488"=1'-0" 0' 0' 1/1461501637330902918203684832716283019655932542976"=1'-0" 0' 0' 1/2923003274661805836407369665432566039311865085952"=1'-0" 0' 0' 1/5846006549323611672814739330865132078623730171904"=1'-0" 0' 0' 1/11692013098647223345629478661730264157247460343808"=1'-0" 0' 0' 1/23384026197294446691258957323460528314494920687616"=1'-0" 0' 0' 1/46768052394588893382517914646921056628989841375232"=1'-0" 0' 0' 1/93536104789177786765035829293842113257979682750464"=1'-0" 0' 0' 1/187072209578355573530071658587684226515959365500928"=1'-0" 0' 0' 1/374144419156711147060143317175368453031918731001856"=1'-0" 0' 0' 1/748288838313422294120286634350736906063837462003712"=1'-0" 0' 0' 1/1496577676626844588240573268701473812127674924007424"=1'-0" 0' 0' 1/2993155353253689176481146537402947624255349848014848"=1'-0" 0' 0' 1/5986310706507378352962293074805895248510699696029696"=1'-0" 0' 0' 1/11972621413014756705924586149611790497021399392059392"=1'-0" 0' 0' 1/23945242826029513411849172299223580994042798784118784"=1'-0" 0' 0' 1/47890485652059026823698344598447161988085597568237568"=1'-0" 0' 0' 1/95780971304118053647396689196894323976171195136475136"=1'-0" 0' 0' 1/191561942608236107294793378393788647952342390272950272"=1'-0" 0' 0' 1/383123885216472214589586756787577295904684780545900544"=1'-0" 0' 0' 1/766247770432944429179173513575154591809369561091801088"=1'-0" 0' 0' 1/1532495540865888858358347027150309183618739122183602176"=1'-0" 0' 0' 1/3064991081731777716716694054300618367237478244367204352"=1'-0" 0' 0' 1/6129982163463555433433388108601236734474956488734408704"=1'-0" 0' 0' 1/12259964326927110866866776217202473468949912977468817408"=1'-0" 0' 0' 1/24519928653854221733733552434404946937899825954937634816"=1'-0" 0' 0' 1/49039857307708443467467104868809893875799651909875269632"=1'-0" 0' 0' 1/98079714615416886934934209737619787751599303819750539264"=1'-0" 0' 0' 1/196159429230833773869868419475239575503198607639501078528"=1'-0" 0' 0' 1/392318858461667547739736838950479151006397215279002157056"=1'-0" 0' 0' 1/784637716923335095479473677900958302012794430558004314112"=1'-0" 0' 0' 1/1569275433846670190958947355801916604025588861116008628224"=1'-0" 0' 0' 1/3138550867693340381917894711603833208051177722232017256448"=1'-0" 0' 0' 1/6277101735386680763835789423207666416102355444464034512896"=1'-0" 0' 0' 1/12554203470773361527671578846415332832204710888928069025792"=1'-0" 0' 0' 1/25108406941546723055343157692830665664409421777856138051584"=1'-0" 0' 0' 1/50216813883093446110686315385661331328818843555712276103168"=1'-0" 0' 0' 1/100433627766186892221372630771322662657637687111424552206336"=1'-0" 0' 0' 1/200867255532373784442745261542645325315275374222849104412672"=1'-0" 0' 0' 1/401734511064747568885490523085290650630550748445698208825344"=1'-0" 0' 0' 1/803469022129495137770981046170581301261101496891396417650688"=1'-0" 0' 0' 1/1606938044258990275541962092341162602522202993782792835301376"=1'-0" 0' 0' 1/3213876088517980551083924184682325205044405987565585670602752"=1'-0" 0' 0' 1/6427752177035961102167848369364650410088811975131171341205504"=1'-0" 0' 0' 1/12855504354071922204335696738729300820177623950262342682411008"=1'-0" 0' 0' 1/25711008708143844408671393477458601640355247900524685364822016"=1'-0" 0' 0' 1/51422017416287688817342786954917203280710495801049370729644032"=1'-0" 0' 0' 1/102844034832575377634685573909834406561420991602098741459288064"=1'-0" 0' 0' 1/205688069665150755269371147819668813122841983204197482918576128"=1'-0" 0' 0' 1/411376139330301510538742295639337626245683966408394965837152256"=1'-0" 0' 0' 1/822752278660603021077484591278675252491367932816789931674304512"=1'-0" 0' 0' 1/1645504557321206042154969182557350504982735865633579863348609024"=1'-0" 0' 0' 1/3291009114642412084309938365114701009965471731267159726697218048"=1'-0" 0' 0' 1/6582018229284824168619876730229402019930943462534319453394436096"=1'-0" 0' 0' 1/13164036458569648337239753460458804039861886925068638906788872192"=1'-0" 0' 0' 1/26328072917139296674479506920917608079723773850137277813577744384"=1'-0" 0' 0' 1/52656145834278593348959013841835216159447547700274555627155488768"=1'-0" 0' 0' 1/105312291668557186697918027683670432318895095400549111254310977536"=1'-0" 0' 0' 1/210624583337114373395836055367340864637790190801098222508621955072"=1'-0" 0' 0' 1/421249166674228746791672110734681729275580381602196445017243910144"=1'-0" 0' 0' 1/842498333348457493583344221469363458551160763204392890034487820288"=1'-0" 0' 0' 1/1684996666896914987166688442938726917102321526408785780068975640576"=1'-0" 0' 0' 1/3369993333793829974333376885877453834204643052817571560137951281152"=1'-0" 0' 0' 1/6739986667587659948666753771754907668409286105635143120275902562304"=1'-0" 0' 0' 1/13479973335175319897333507543509815336818572211270286240551805124608"=1'-0" 0' 0' 1/26959946670350639794667015087019630673637144422540572481103610249216"=1'-0" 0' 0' 1/53919893340701279589334030174039261347274288845081144962207220498432"=1'-0" 0' 0' 1/107839786681402559178668060348078522694548577690162289924414440996864"=1'-0" 0' 0' 1/215679573362805118357336120696157045389097155380324579848828881993728"=1'-0" 0' 0' 1/431359146725610236714672241392314090778194310760649159697657763987456"=1'-0" 0' 0' 1/862718293451220473429344482784628181556388621521298319395315527974912"=1'-0" 0' 0' 1/1725436586902440946858688965569256363112777243042596638790631055949824"=1'-0" 0' 0' 1/3450873173804881893717377931138512726225554486085193277581262111899648"=1'-0" 0' 0' 1/6901746347609763787434755862277025452451108972170386555162524223799296"=1'-0" 0' 0' 1/13803492695219527574869511724554050904902217944340773110325048447598592"=1'-0" 0' 0' 1/27606985390439055149739023449108101809804435888681546220650096895197184"=1'-0" 0' 0' 1/55213970780878110299478046898216203619608871777363092441300193790394368"=1'-0" 0' 0' 1/110427941561756220598956093796432407239217743554726184882600387580788736"=1'-0" 0' 0' 1/220855883123512441197912187592864814478435487109452369765200775161577472"=1'-0" 0' 0' 1/4

7/22/2026 4:53:10 PM
Autodesk Docs: /25.054 PGUSD PGHS Site/25.054 PGUSD PGHS Site.rvt
0' 40' 1"=40'-0" 0' 20' 1"=20'-0" 0' 10' 1"=10'-0" 0' 8' 1"=8'-0" 0' 4' 1"=4'-0" 0' 2' 1"=2'-0" 0' 1' 1"=1'-0" 0' 16' 1/8"=1'-0" 0' 8' 1/16"=1'-0" 0' 4' 1/32"=1'-0" 0' 2' 1/64"=1'-0" 0' 1' 1/128"=1'-0" 0' 1/2"=1'-0" 0' 1/4"=1'-0" 0' 3/8"=1'-0" 0' 1/2"=1'-0" 0' 3/4"=1'-0" 0' 1"=1'-0" 0' 2"=1'-0" 0' 4"=1'-0" 0' 8"=1'-0" 0' 16"=1'-0" 0' 32"=1'-0" 0' 64"=1'-0" 0' 128"=1'-0" 0' 256"=1'-0" 0' 512"=1'-0" 0' 1024"=1'-0" 0' 2048"=1'-0" 0' 4096"=1'-0" 0' 8192"=1'-0" 0' 16384"=1'-0" 0' 32768"=1'-0" 0' 65536"=1'-0" 0' 131072"=1'-0" 0' 262144"=1'-0" 0' 524288"=1'-0" 0' 1048576"=1'-0" 0' 2097152"=1'-0" 0' 4194304"=1'-0" 0' 8388608"=1'-0" 0' 16777216"=1'-0" 0' 33554432"=1'-0" 0' 67108864"=1'-0" 0' 134217728"=1'-0" 0' 268435456"=1'-0" 0' 536870912"=1'-0" 0' 1073741824"=1'-0" 0' 2147483648"=1'-0" 0' 4294967296"=1'-0" 0' 8589934592"=1'-0" 0' 17179869184"=1'-0" 0' 34359738368"=1'-0" 0' 68719476736"=1'-0" 0' 137438953472"=1'-0" 0' 274877906944"=1'-0" 0' 549755813888"=1'-0" 0' 1099511627776"=1'-0" 0' 2199023255552"=1'-0" 0' 4398046511104"=1'-0" 0' 8796093022208"=1'-0" 0' 17592186044416"=1'-0" 0' 35184372088832"=1'-0" 0' 70368744177664"=1'-0" 0' 140737488355328"=1'-0" 0' 281474976710656"=1'-0" 0' 562949953421312"=1'-0" 0' 1125899906842624"=1'-0" 0' 2251799813685248"=1'-0" 0' 4503599627370496"=1'-0" 0' 9007199254740992"=1'-0" 0' 18014398509481984"=1'-0" 0' 36028797018963968"=1'-0" 0' 72057594037927936"=1'-0" 0' 144115188075855872"=1'-0" 0' 288230376151711744"=1'-0" 0' 576460752303423488"=1'-0" 0' 1152921504606846976"=1'-0" 0' 2305843009213693952"=1'-0" 0' 4611686018427387904"=1'-0" 0' 9223372036854775808"=1'-0" 0' 18446744073709551616"=1'-0" 0' 36893488147419103232"=1'-0" 0' 73786976294838206464"=1'-0" 0' 147573952589676412928"=1'-0" 0' 295147905179352825856"=1'-0" 0' 590295810358705651712"=1'-0" 0' 1180591620717411303424"=1'-0" 0' 2361183241434822606848"=1'-0" 0' 4722366482869645213696"=1'-0" 0' 9444732965739290427392"=1'-0" 0' 18889465931478580854784"=1'-0" 0' 37778931862957161709568"=1'-0" 0' 75557863725914323419136"=1'-0" 0' 151115727451828646838272"=1'-0" 0' 302231454903657293676544"=1'-0" 0' 604462909807314587353088"=1'-0" 0' 1208925819614629174706176"=1'-0" 0' 2417851639229258349412352"=1'-0" 0' 4835703278458516698824704"=1'-0" 0' 9671406556917033397649408"=1'-0" 0' 19342813113834066795298816"=1'-0" 0' 38685626227668133590597632"=1'-0" 0' 77371252455336267181195264"=1'-0" 0' 154742504910672534362390528"=1'-0" 0' 309485009821345068724781056"=1'-0" 0' 618970019642690137449562112"=1'-0" 0' 1237940039285380274899124224"=1'-0" 0' 2475880078570760549798248448"=1'-0" 0' 4951760157141521099596496896"=1'-0" 0' 9903520314283042199192993792"=1'-0" 0' 19807040628566084398385987584"=1'-0" 0' 39614081257132168796771975168"=1'-0" 0' 79228162514264337593543950336"=1'-0" 0' 158456325028528675187087900672"=1'-0" 0' 316912650057057350374175801344"=1'-0" 0' 633825300114114700748351602688"=1'-0" 0' 1267650600228229401496703205376"=1'-0" 0' 2535301200456458802993406410752"=1'-0" 0' 5070602400912917605986812821504"=1'-0" 0' 10141204801825835211973625643008"=1'-0" 0' 20282409603651670423947251286016"=1'-0" 0' 40564819207303340847894502572032"=1'-0" 0' 81129638414606681695789005144064"=1'-0" 0' 162259276829213363391578010288128"=1'-0" 0' 324518553658426726783156020576256"=1'-0" 0' 649037107316853453566312041152512"=1'-0" 0' 1298074214633706907132624082305024"=1'-0" 0' 2596148429267413814265248164610048"=1'-0" 0' 5192296858534827628530496329220096"=1'-0" 0' 10384593717069655257060992658440192"=1'-0" 0' 20769187434139310514121985316880384"=1'-0" 0' 41538374868278621028243970633760768"=1'-0" 0' 83076749736557242056487941267521536"=1'-0" 0' 166153499473114484112975882535043072"=1'-0" 0' 332306998946228968225951765070086144"=1'-0" 0' 664613997892457936451903530140172288"=1'-0" 0' 1329227995784915872903807060280344576"=1'-0" 0' 2658455991569831745807614120560689152"=1'-0" 0' 5316911983139663491615228241121378304"=1'-0" 0' 10633823966279326983230456482242756608"=1'-0" 0' 21267647932558653966460912964485513216"=1'-0" 0' 42535295865117307932921825928971026432"=1'-0" 0' 85070591730234615865843651857942052864"=1'-0" 0' 170141183460469231731687303715884105728"=1'-0" 0' 340282366920938463463374607431768211456"=1'-0" 0' 680564733841876926926749214863536422912"=1'-0" 0' 1361129467683753853853498429727072845824"=1'-0" 0' 2722258935367507707706996859454145691648"=1'-0" 0' 5444517870735015415413993718908291383296"=1'-0" 0' 10889035741470030830827987437816582766592"=1'-0" 0' 21778071482940061661655974875633165533184"=1'-0" 0' 43556142965880123323311949751266331066368"=1'-0" 0' 87112285931760246646623899502532662132736"=1'-0" 0' 174224571863520493293247799005065324265472"=1'-0" 0' 348449143727040986586495598010130648530944"=1'-0" 0' 696898287454081973172991196020261297061888"=1'-0" 0' 1393796574908163946345982392040522594123776"=1'-0" 0' 2787593149816327892691964784081045188247552"=1'-0" 0' 5575186299632655785383929568162090376495104"=1'-0" 0' 11150372599265311570767859136324180752990208"=1'-0" 0' 22300745198530623141535718272648361505980416"=1'-0" 0' 44601490397061246283071436545296723011960832"=1'-0" 0' 89202980794122492566142873090593446023921664"=1'-0" 0' 178405961588244985132285746181186892047843328"=1'-0" 0' 356811923176489970264571492362373784095686656"=1'-0" 0' 713623846352979940529142984724747568191373312"=1'-0" 0' 1427247692705959881058285969449495136382746624"=1'-0" 0' 2854495385411919762116571938898990272765493248"=1'-0" 0' 5708990770823839524233143877797980545530986496"=1'-0" 0' 11417981541647679048466287755595961091061972992"=1'-0" 0' 22835963083295358096932575511191922182123945984"=1'-0" 0' 45671926166590716193865151022383844364247891968"=1'-0" 0' 91343852333181432387730302044767688728495783936"=1'-0" 0' 182687704666362864775460604089535377456991567872"=1'-0" 0' 365375409332725729550921208179070754913983135744"=1'-0" 0' 730750818665451459101842416358141509827966271488"=1'-0" 0' 1461501637330902918203684832716283019655932542976"=1'-0" 0' 2923003274661805836407369665432566039311865085952"=1'-0" 0' 5846006549323611672814739330865132078623730171904"=1'-0" 0' 11692013098647223345629478661730264157247460343808"=1'-0" 0' 23384026197294446691258957323460528314494920687616"=1'-0" 0' 46768052394588893382517914646921056628989841375232"=1'-0" 0' 93536104789177786765035829293842113257979682750464"=1'-0" 0' 187072209578355573530071658587684226515959365500928"=1'-0" 0' 374144419156711147060143317175368453031918731001856"=1'-0" 0' 748288838313422294120286634350736906063837462003712"=1'-0" 0' 1496577676626844588240573268701473812127674924007424"=1'-0" 0' 2993155353253689176481146537402947624255349848014848"=1'-0" 0' 5986310706507378352962293074805895248510699696029696"=1'-0" 0' 11972621413014756705924586149611790497021399392059392"=1'-0" 0' 23945242826029513411849172299223580994042798784118784"=1'-0" 0' 47890485652059026823698344598447161988085597568237568"=1'-0" 0' 95780971304118053647396689196894323976171195136475136"=1'-0" 0' 191561942608236107294793378393788647952342390272950272"=1'-0" 0' 383123885216472214589586756787577295904684780545900544"=1'-0" 0' 766247770432944429179173513575154591809369561091801088"=1'-0" 0' 15324955408658888583583470271503091836187391221836022176"=1'-0" 0' 30649910817317777167166940543006183672374782443672044352"=1'-0" 0' 61299821634635554334333881086012367344749564887344088704"=1'-0" 0' 122599643269271108668667762172024734689499129774688177408"=1'-0" 0' 245199286538542217337335524344049469378998259549376354816"=1'-0" 0' 490398573077084434674671048688098938757996519098752709632"=1'-0" 0' 980797146154168869349342097376197877515993038197505419264"=1'-0" 0' 1961594292288337738698684194752395755031986076395010838528"=1'-0" 0' 3923188584576675477397368389504791510063972152790021677056"=1'-0" 0' 7846377169153350954794736779009583020127944305580043354112"=1'-0" 0' 15692754338306701909589473558019166040255888611160086708224"=1'-0" 0' 31385508676613403819178947116038332080511777222320173416448"=1'-0" 0' 62771017353226807638357894232076664161023554444640346832896"=1'-0" 0' 125542034706453615276715788464153328322047108889280693665792"=1'-0" 0' 251084069412907230553431576928306656644094217778561387331584"=1'-0" 0' 502168138825814461106863153856613313288188435557122774663168"=1'-0" 0' 1004336277651628922213726307713226626576376871114245549326336"=1'-0" 0' 2008672555303257844427452615426453253152753742228491098646672"=1'-0" 0' 4017345110606515688854905230852906506305507484456982197293344"=1'-0" 0' 8034690221213031377709810461705813012611014968913964394586688"=1'-0" 0' 16069380442426062755419620923411626025222029937827928789173376"=1'-0" 0' 32138760884852125510839241846823252050444059875655857578346752"=1'-0" 0' 64277521769704251021678483693646504100888119751311715156693504"=1'-0" 0' 128555043539408502043356967387293008201776239502623430313387008"=1'-0" 0' 257110087078817004086713934774586016403552479005246860626774016"=1'-0" 0' 514220174157634008173427869549172032807104958010493721253548032"=1'-0" 0' 1028440348315268016346855739098344065614209916020987442507096064"=1'-0" 0' 2056880696630536032693711478196688131228419832041974885014192128"=1'-0" 0' 4113761393261072065387422956393376262456839664083949770028384256"=1'-0" 0' 8227522786522144130774845912786752524913679328167899540056768512"=1'-0" 0' 16455045573044288261549691825573505049827358656335799080113537024"=1'-0" 0' 32910091146088576523099383651147010099654717312671598160227074048"=1'-0" 0' 65820182292177153046198767302294020199309434625343196320454148096"=1'-0" 0' 131640364584354306092397534604588040398618869250686392640908296192"=1'-0" 0' 263280729168708612184795069209176080797237738501372785281816592384"=1'-0" 0' 526561458337417224369590138418352161594475477002745570563633184768"=1'-0" 0' 1053122916674834448739180276836704323188950954005491141127266369536"=1'-0" 0' 2106245833349668897478360553673408646377901908010982282254532739072"=1'-0" 0' 4212491666699337794956721107346817292755803816021964564509065478144"=1'-0" 0' 8424983333398675589913442214693634585511607632043929129018130956288"=1'-0" 0' 16849966666797351179826884429387269171023215264087858258036261912576"=1'-0" 0' 33699933333594702359653768858774538342046430528175716516072523825152"=1'-0" 0' 67399866667189404719307537717549076684092861056351433032145047650304"=1'-0" 0' 134799733334378809438615075435098153368185722112702866064290095300608"=1'-0" 0' 269599466668757618877230150870196306736371444225405732128580190601216"=1'-0" 0' 539198933337515237754460301740392613472742888450811464257160381202432"=1'-0" 0' 1078397866675030475508920603480785226945485776901622928514320762404864"=1'-0" 0' 2156795733350060951017841206961570453890971553803245857028641524809728"=1'-0" 0' 4313591466700121902035682413923140907781943107606491714057283049619456"=1'-0" 0' 8627182933400243804071364827846281815563886215212983428114566099238912"=1'-0" 0' 17254365866800487608142729655692563631127772430425966856229132198477824"=1'-0" 0' 34508731733600975216285459311385127262255544860851933712458264396955648"=1'-0" 0' 69017463467201950432570918622770254524511089721703867424916528793911296"=1'-0" 0' 138034926934403900865141837245540509049022179443407734849833057587822592"=1'-0" 0' 276069853868807801730283674491081018098044358886815469699666115175645184"=1'-0" 0' 552139707737615603460567348982162036196088717773630939399332230351290368"=1'-0" 0' 1104279415475231206921134697964324072392177435547261878798664460702580736"=1'-0" 0' 2208558830950462413842269395928648144784354871094523757597328921405161472"=1'-0" 0' 4417117661900924827684538791857296289568709742189047515194657842810322944"=1'-0" 0' 8834235323801849655369077583714592579137419484378095030389315685620645888"=1'-0" 0' 17668470647603699310738155167429185158274838968756190060778631371241291776"=1'-0" 0' 35336941295207398621476310334858370316549677937512380121557262742482583552"=1'-0" 0' 70673882590414797242952620669716740633099355875024760243114525484965167104"=1'-0" 0' 141347765180829594485905241339433481266198711750049520486229050969930334208"=1'-0" 0' 282695530361659188971810482678866962532397423500099040972458101939860668416"=1'-0" 0' 565391060723318377943620965357733925064794847000198081944916203879721336832"=1'-0" 0' 1130782121446636755887241930715467850129589694000396163889832407759442673664"=1'-0" 0' 2261564242893273511774483861430935700259179388000792327779664815518885347328"=1'-0" 0' 4523128485786547023548967722861871400518358776001584655559329631037770694656"=1'-0" 0' 904625697157309404709793544572374280103671755200316931111865926207554

7/22/2026 4:53:11 PM
Autodesk Docs: 125.054 PGUSD PGHS Site/25.054 PGUSD PGHS Site.rvt
0' 40' 80' 1"=40'-0" 20' 1"=20'-0" 0' 40' 1"=40'-0" 0' 20' 1"=20'-0" 0' 10' 1"=10'-0" 0' 8' 16' 1"=16'-0" 0' 4' 8' 16' 1"=16'-0" 0' 2' 4' 8' 16' 1"=16'-0" 0' 1' 2' 4' 8' 16' 1"=16'-0" 0' 1/2"=1'-0" 0' 1/4"=1'-0" 0' 3/4"=1'-0" 0' 1"=1'-0" 0' 2"=1'-0" 0' 4"=1'-0" 0' 8"=1'-0" 0' 16"=1'-0" 0' 32"=1'-0" 0' 64"=1'-0" 0' 128"=1'-0" 0' 256"=1'-0" 0' 512"=1'-0" 0' 1024"=1'-0" 0' 2048"=1'-0" 0' 4096"=1'-0" 0' 8192"=1'-0" 0' 16384"=1'-0" 0' 32768"=1'-0" 0' 65536"=1'-0" 0' 131072"=1'-0" 0' 262144"=1'-0" 0' 524288"=1'-0" 0' 1048576"=1'-0" 0' 2097152"=1'-0" 0' 4194304"=1'-0" 0' 8388608"=1'-0" 0' 16777216"=1'-0" 0' 33554432"=1'-0" 0' 67108864"=1'-0" 0' 134217728"=1'-0" 0' 268435456"=1'-0" 0' 536870912"=1'-0" 0' 1073741824"=1'-0" 0' 2147483648"=1'-0" 0' 4294967296"=1'-0" 0' 8589934592"=1'-0" 0' 17179869184"=1'-0" 0' 34359738368"=1'-0" 0' 68719476736"=1'-0" 0' 137438953472"=1'-0" 0' 274877906944"=1'-0" 0' 549755813888"=1'-0" 0' 1099511627776"=1'-0" 0' 2199023255552"=1'-0" 0' 4398046511104"=1'-0" 0' 8796093022208"=1'-0" 0' 17592186044416"=1'-0" 0' 35184372088832"=1'-0" 0' 70368744177664"=1'-0" 0' 140737488355328"=1'-0" 0' 281474976710656"=1'-0" 0' 562949953421312"=1'-0" 0' 1125899906842624"=1'-0" 0' 2251799813685248"=1'-0" 0' 4503599627370496"=1'-0" 0' 9007199254740992"=1'-0" 0' 18014398509481984"=1'-0" 0' 36028797018963968"=1'-0" 0' 72057594037927936"=1'-0" 0' 144115188075855872"=1'-0" 0' 288230376151711744"=1'-0" 0' 576460752303423488"=1'-0" 0' 1152921504606846976"=1'-0" 0' 2305843009213693952"=1'-0" 0' 4611686018427387904"=1'-0" 0' 9223372036854775808"=1'-0" 0' 18446744073709551616"=1'-0" 0' 36893488147419103232"=1'-0" 0' 73786976294838206464"=1'-0" 0' 147573952589676412928"=1'-0" 0' 295147905179352825856"=1'-0" 0' 590295810358705651712"=1'-0" 0' 1180591620717411303424"=1'-0" 0' 2361183241434822606848"=1'-0" 0' 4722366482869645213696"=1'-0" 0' 9444732965739290427392"=1'-0" 0' 18889465931478580854784"=1'-0" 0' 37778931862957161709568"=1'-0" 0' 75557863725914323419136"=1'-0" 0' 151115727451828646838272"=1'-0" 0' 302231454903657293676544"=1'-0" 0' 604462909807314587353088"=1'-0" 0' 1208925819614629174706176"=1'-0" 0' 2417851639229258349412352"=1'-0" 0' 4835703278458516698824704"=1'-0" 0' 9671406556917033397649408"=1'-0" 0' 19342813113834066795298816"=1'-0" 0' 38685626227668133590597632"=1'-0" 0' 77371252455336267181195264"=1'-0" 0' 154742504910672534362390528"=1'-0" 0' 309485009821345068724781056"=1'-0" 0' 618970019642690137449562112"=1'-0" 0' 1237940039285380274899124224"=1'-0" 0' 2475880078570760549798248448"=1'-0" 0' 4951760157141521099596496896"=1'-0" 0' 9903520314283042199192993792"=1'-0" 0' 19807040628566084398385987584"=1'-0" 0' 39614081257132168796771975168"=1'-0" 0' 79228162514264337593543950336"=1'-0" 0' 158456325028528675187087900672"=1'-0" 0' 316912650057057350374175801344"=1'-0" 0' 633825300114114700748351602688"=1'-0" 0' 1267650600228229401496703205376"=1'-0" 0' 2535301200456458802993406410752"=1'-0" 0' 5070602400912917605986812821504"=1'-0" 0' 10141204801825835211973625643008"=1'-0" 0' 20282409603651670423947251286016"=1'-0" 0' 40564819207303340847894502572032"=1'-0" 0' 81129638414606681695789005144064"=1'-0" 0' 162259276829213363391578010288128"=1'-0" 0' 324518553658426726783156020576256"=1'-0" 0' 649037107316853453566312041152512"=1'-0" 0' 1298074214633706907132624082305024"=1'-0" 0' 2596148429267413814265248164610048"=1'-0" 0' 5192296858534827628530496329220096"=1'-0" 0' 10384593717069655257060992658440192"=1'-0" 0' 20769187434139310514121985316880384"=1'-0" 0' 41538374868278621028243970633760768"=1'-0" 0' 83076749736557242056487941267521536"=1'-0" 0' 166153499473114484112974882535043072"=1'-0" 0' 332306998946228968225949765070086144"=1'-0" 0' 664613997892457936451899530140172288"=1'-0" 0' 1329227995784915872903799060280344576"=1'-0" 0' 2658455991569831745807598120560689152"=1'-0" 0' 5316911983139663491615196241121378304"=1'-0" 0' 10633823966279326983230392482242756608"=1'-0" 0' 21267647932558653966460784964485513216"=1'-0" 0' 42535295865117307932921569928971026432"=1'-0" 0' 85070591730234615865843139857942052864"=1'-0" 0' 170141183460469231731686279715884105728"=1'-0" 0' 340282366920938463463372559431768211456"=1'-0" 0' 680564733841876926926745118863536422912"=1'-0" 0' 1361129467683753853853490237727072845824"=1'-0" 0' 2722258935367507707706980475454145691648"=1'-0" 0' 5444517870735015415413960950908291383296"=1'-0" 0' 10889035741470030830827921901816582766592"=1'-0" 0' 21778071482940061661655843803633165533184"=1'-0" 0' 43556142965880123323311687607266331066368"=1'-0" 0' 87112285931760246646623375214532662132736"=1'-0" 0' 174224571863520493293246750429065324265472"=1'-0" 0' 348449143727040986586493500858130648530944"=1'-0" 0' 696898287454081973172987001716261297061888"=1'-0" 0' 1393796574908163946345974003432522594123776"=1'-0" 0' 2787593149816327892691948006865045188247552"=1'-0" 0' 5575186299632655785383896013730090376495104"=1'-0" 0' 11150372599265311570767792027460180752990208"=1'-0" 0' 22300745198530623141535584054920361505980416"=1'-0" 0' 44601490397061246283071168109840723011960832"=1'-0" 0' 89202980794122492566142336219681446023921664"=1'-0" 0' 178405961588244985132284672439362892047843328"=1'-0" 0' 356811923176489970264569344878725784095686656"=1'-0" 0' 713623846352979940529138689757451568191373312"=1'-0" 0' 1427247692705959881058277379514903136382746624"=1'-0" 0' 2854495385411919762116554759029806272765493248"=1'-0" 0' 5708990770823839524233109518059612545530986496"=1'-0" 0' 11417981541647679048466219036119225091061972992"=1'-0" 0' 22835963083295358096932438072238450182123945984"=1'-0" 0' 45671926166590716193864876144476900364247891968"=1'-0" 0' 91343852333181432387729752288953800728495783936"=1'-0" 0' 182687704666362864775459504577907601456991567872"=1'-0" 0' 365375409332725729550919009155815202913983135744"=1'-0" 0' 730750818665451459101838018311630405827966271488"=1'-0" 0' 1461501637330902918203676036623260811655932542976"=1'-0" 0' 2923003274661805836407352073246521623311865085952"=1'-0" 0' 5846006549323611672814704146493043246623730171904"=1'-0" 0' 11692013098647223345629408292986086493247460343808"=1'-0" 0' 23384026197294446691258816585972172986494920687616"=1'-0" 0' 46768052394588893382517633171944345972989841375232"=1'-0" 0' 93536104789177786765035266343888691945979682750464"=1'-0" 0' 187072209578355573530070532687777383891959365500928"=1'-0" 0' 374144419156711147060141065375554767783918731001856"=1'-0" 0' 748288838313422294120282130751109535567837462003712"=1'-0" 0' 1496577676626844588240564261502219071135674924007424"=1'-0" 0' 2993155353253689176481128523004438142271349848014848"=1'-0" 0' 5986310706507378352962257046008876284542699696029696"=1'-0" 0' 11972621413014756705924514092017752569085399392059392"=1'-0" 0' 23945242826029513411849028184035505138170798784118784"=1'-0" 0' 47890485652059026823698056368071010276341597568237568"=1'-0" 0' 95780971304118053647396112736142020552683195136475136"=1'-0" 0' 191561942608236107294792225472284041105366390272950272"=1'-0" 0' 383123885216472214589584450944568082210732780545900544"=1'-0" 0' 766247770432944429179168901889136164421465561091801088"=1'-0" 0' 1532495540865888858358337803778272328842931122183602176"=1'-0" 0' 3064991081731777716716675607556544657685862244367204352"=1'-0" 0' 6129982163463555433433351215113089315371724488734408704"=1'-0" 0' 12259964326927110866866702430226178630743448977468817408"=1'-0" 0' 24519928653854221733733404860452357261486897954937634816"=1'-0" 0' 49039857307708443467466809720904714522973795909875269632"=1'-0" 0' 98079714615416886934933619441809429045947591819750539264"=1'-0" 0' 196159429230833773869867238883618858091895183639501078528"=1'-0" 0' 392318858461667547739734477767237716183790367279002157056"=1'-0" 0' 784637716923335095479468955534475432367580734558004314112"=1'-0" 0' 1569275433846670190958937911068950864735161469116008628224"=1'-0" 0' 3138550867693340381917875822137901729470322938232017256448"=1'-0" 0' 6277101735386680763835751644275803458940645876464034512896"=1'-0" 0' 12554203470773361527671503288551606917881291752928069025792"=1'-0" 0' 25108406941546723055343006577103213835762583505856138051584"=1'-0" 0' 50216813883093446110686013154206427671525167011712276103168"=1'-0" 0' 100433627766186892221372026308412855343050334023424552206336"=1'-0" 0' 200867255532373784442744052616825710686100668046849104412672"=1'-0" 0' 401734511064747568885488105233651421372201336093698208825344"=1'-0" 0' 803469022129495137770976210467302842744402672187396417650688"=1'-0" 0' 1606938044258990275541952420934605685488805344374792835301376"=1'-0" 0' 3213876088517980551083904841869211370977610688749585670602752"=1'-0" 0' 6427752177035961102167809683738422741955221377499171341205504"=1'-0" 0' 12855504354071922204335619367476845483910442754998342682411008"=1'-0" 0' 25711008708143844408671238734953690967820885509996685364822016"=1'-0" 0' 51422017416287688817342477469907381935641771019993370729644032"=1'-0" 0' 102844034832575377634684954939814763871283542039986741459288064"=1'-0" 0' 205688069665150755269369909879629527742567084079973482918576128"=1'-0" 0' 411376139330301510538739819759259055485134168159946965837152256"=1'-0" 0' 822752278660603021077479639518518110970268336319893931674304512"=1'-0" 0' 1645504557321206042154959279037036221940536672639787863348609024"=1'-0" 0' 3291009114642412084309918558074072443881073345279575726697218048"=1'-0" 0' 6582018229284824168619837116148144887762146690559151453394436096"=1'-0" 0' 13164036458569648337239674232296289775524293381118302906788872192"=1'-0" 0' 26328072917139296674479348464592579551048586762236605813577744384"=1'-0" 0' 52656145834278593348958696929185159102097173524473211627155488768"=1'-0" 0' 105312291668557186697917393858370318204194347048946423254310977536"=1'-0" 0' 210624583337114373395834787716740636408388694097892846508621955072"=1'-0" 0' 421249166674228746791669575433481272816777388195785693017243910144"=1'-0" 0' 842498333348457493583339150866962545633554776391571386034487820288"=1'-0" 0' 1684996666896914987166678301733925091267109552783142772068975640576"=1'-0" 0' 3369993333793829974333356603467850182534219105566285544137951281152"=1'-0" 0' 6739986667587659948666713206935700365068438211132571088275902562304"=1'-0" 0' 13479973335175319897333426413871400730136876422265142176551805124608"=1'-0" 0' 26959946670350639794666852827742801460273752844530284353103610249216"=1'-0" 0' 53919893340701279589333705655485602920547505689060568706207220498432"=1'-0" 0' 107839786681402559178667411310971205841095011378121137412414440996864"=1'-0" 0' 215679573362805118357334822621942411682190022756242274824828881993728"=1'-0" 0' 431359146725610236714669645243884823364380045512484549649657763987456"=1'-0" 0' 862718293451220473429339290487769646728760091024969099299315527974912"=1'-0" 0' 1725436586902440946858678580975539293457520182049938198598631055949824"=1'-0" 0' 3450873173804881893717357161951078586915040364099876397197262111899648"=1'-0" 0' 6901746347609763787434714323902157173830080728199752794394524223799296"=1'-0" 0' 13803492695219527574869428647804314347660161456399505588789048447598592"=1'-0" 0' 27606985390439055149738857295608628695320322912799011177578096895197184"=1'-0" 0' 55213970780878110299477714591217257390640645825598022355156193790394368"=1'-0" 0' 110427941561756220598955429182434514781281291651196044710312387580788736"=1'-0" 0' 220855883123512441197910858364869029562562583302392089420624775161577472"=1'-0" 0' 441711766247024882395821716729738059125125166604784178841249550323154944"=1'-0" 0' 883423532494049764791643433459476118250250333209568357682499100646309888"=1'-0" 0' 1766847064988099529583286866918952236500500666419136715364998201292619776"=1'-0" 0' 3533694129976199059166573733837904473001001332838273430729996402585239552"=1'-0" 0' 7067388259952398118333147467675808946002002665676546861459992805170479104"=1'-0" 0' 14134776519904796236666294935351617892004005331353093722919985610340958208"=1'-0" 0' 28269553039809592473332589870703235784008010662706187445839971220681916416"=1'-0" 0' 56539106079619184946665179741406471568016021325412374891679942441363832832"=1'-0" 0' 113078212159238369893330359482812943136032042650824749783359884882727665664"=1'-0" 0' 226156424318476739786660718965625886272064085301649499566719769765455331328"=1'-0" 0' 452312848636953479573321437931251772544128170603298999133439539530910662656"=1'-0" 0' 904625697273906959146642875862503545088256341206597998266879079061821325312"=1'-0" 0' 1809251394547813918293285751725007090176512682413195996533758158123642650624"=1'-0" 0' 3618502

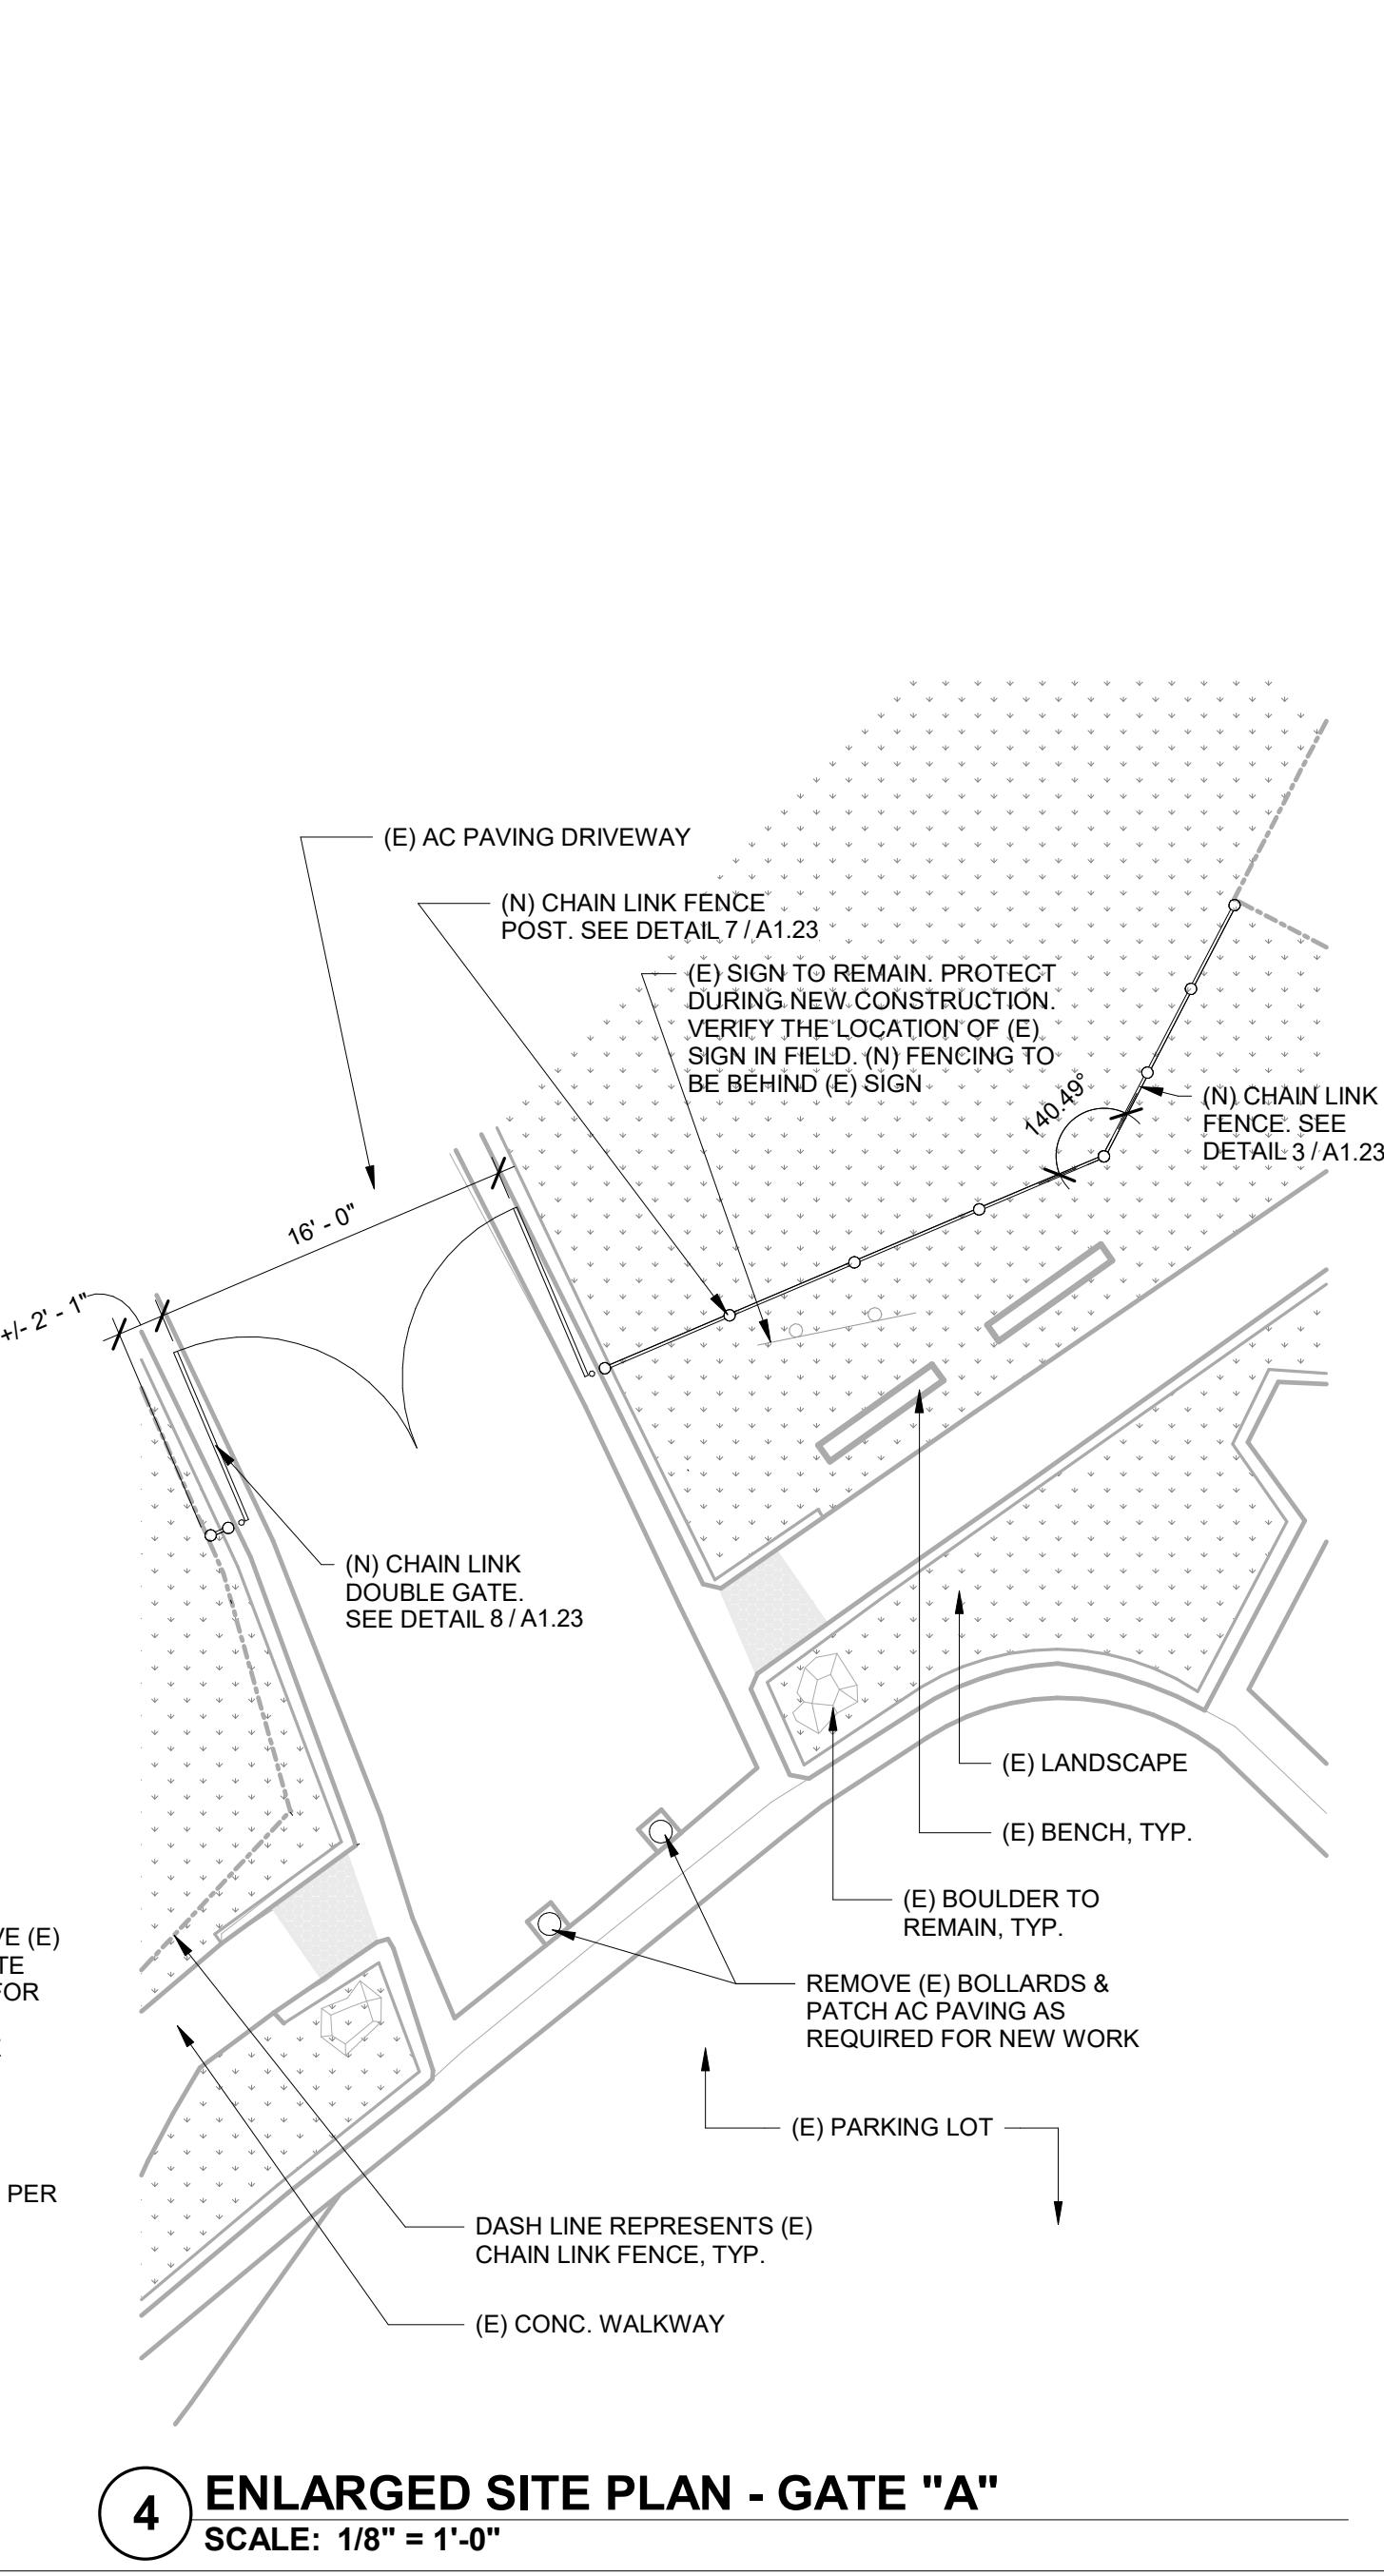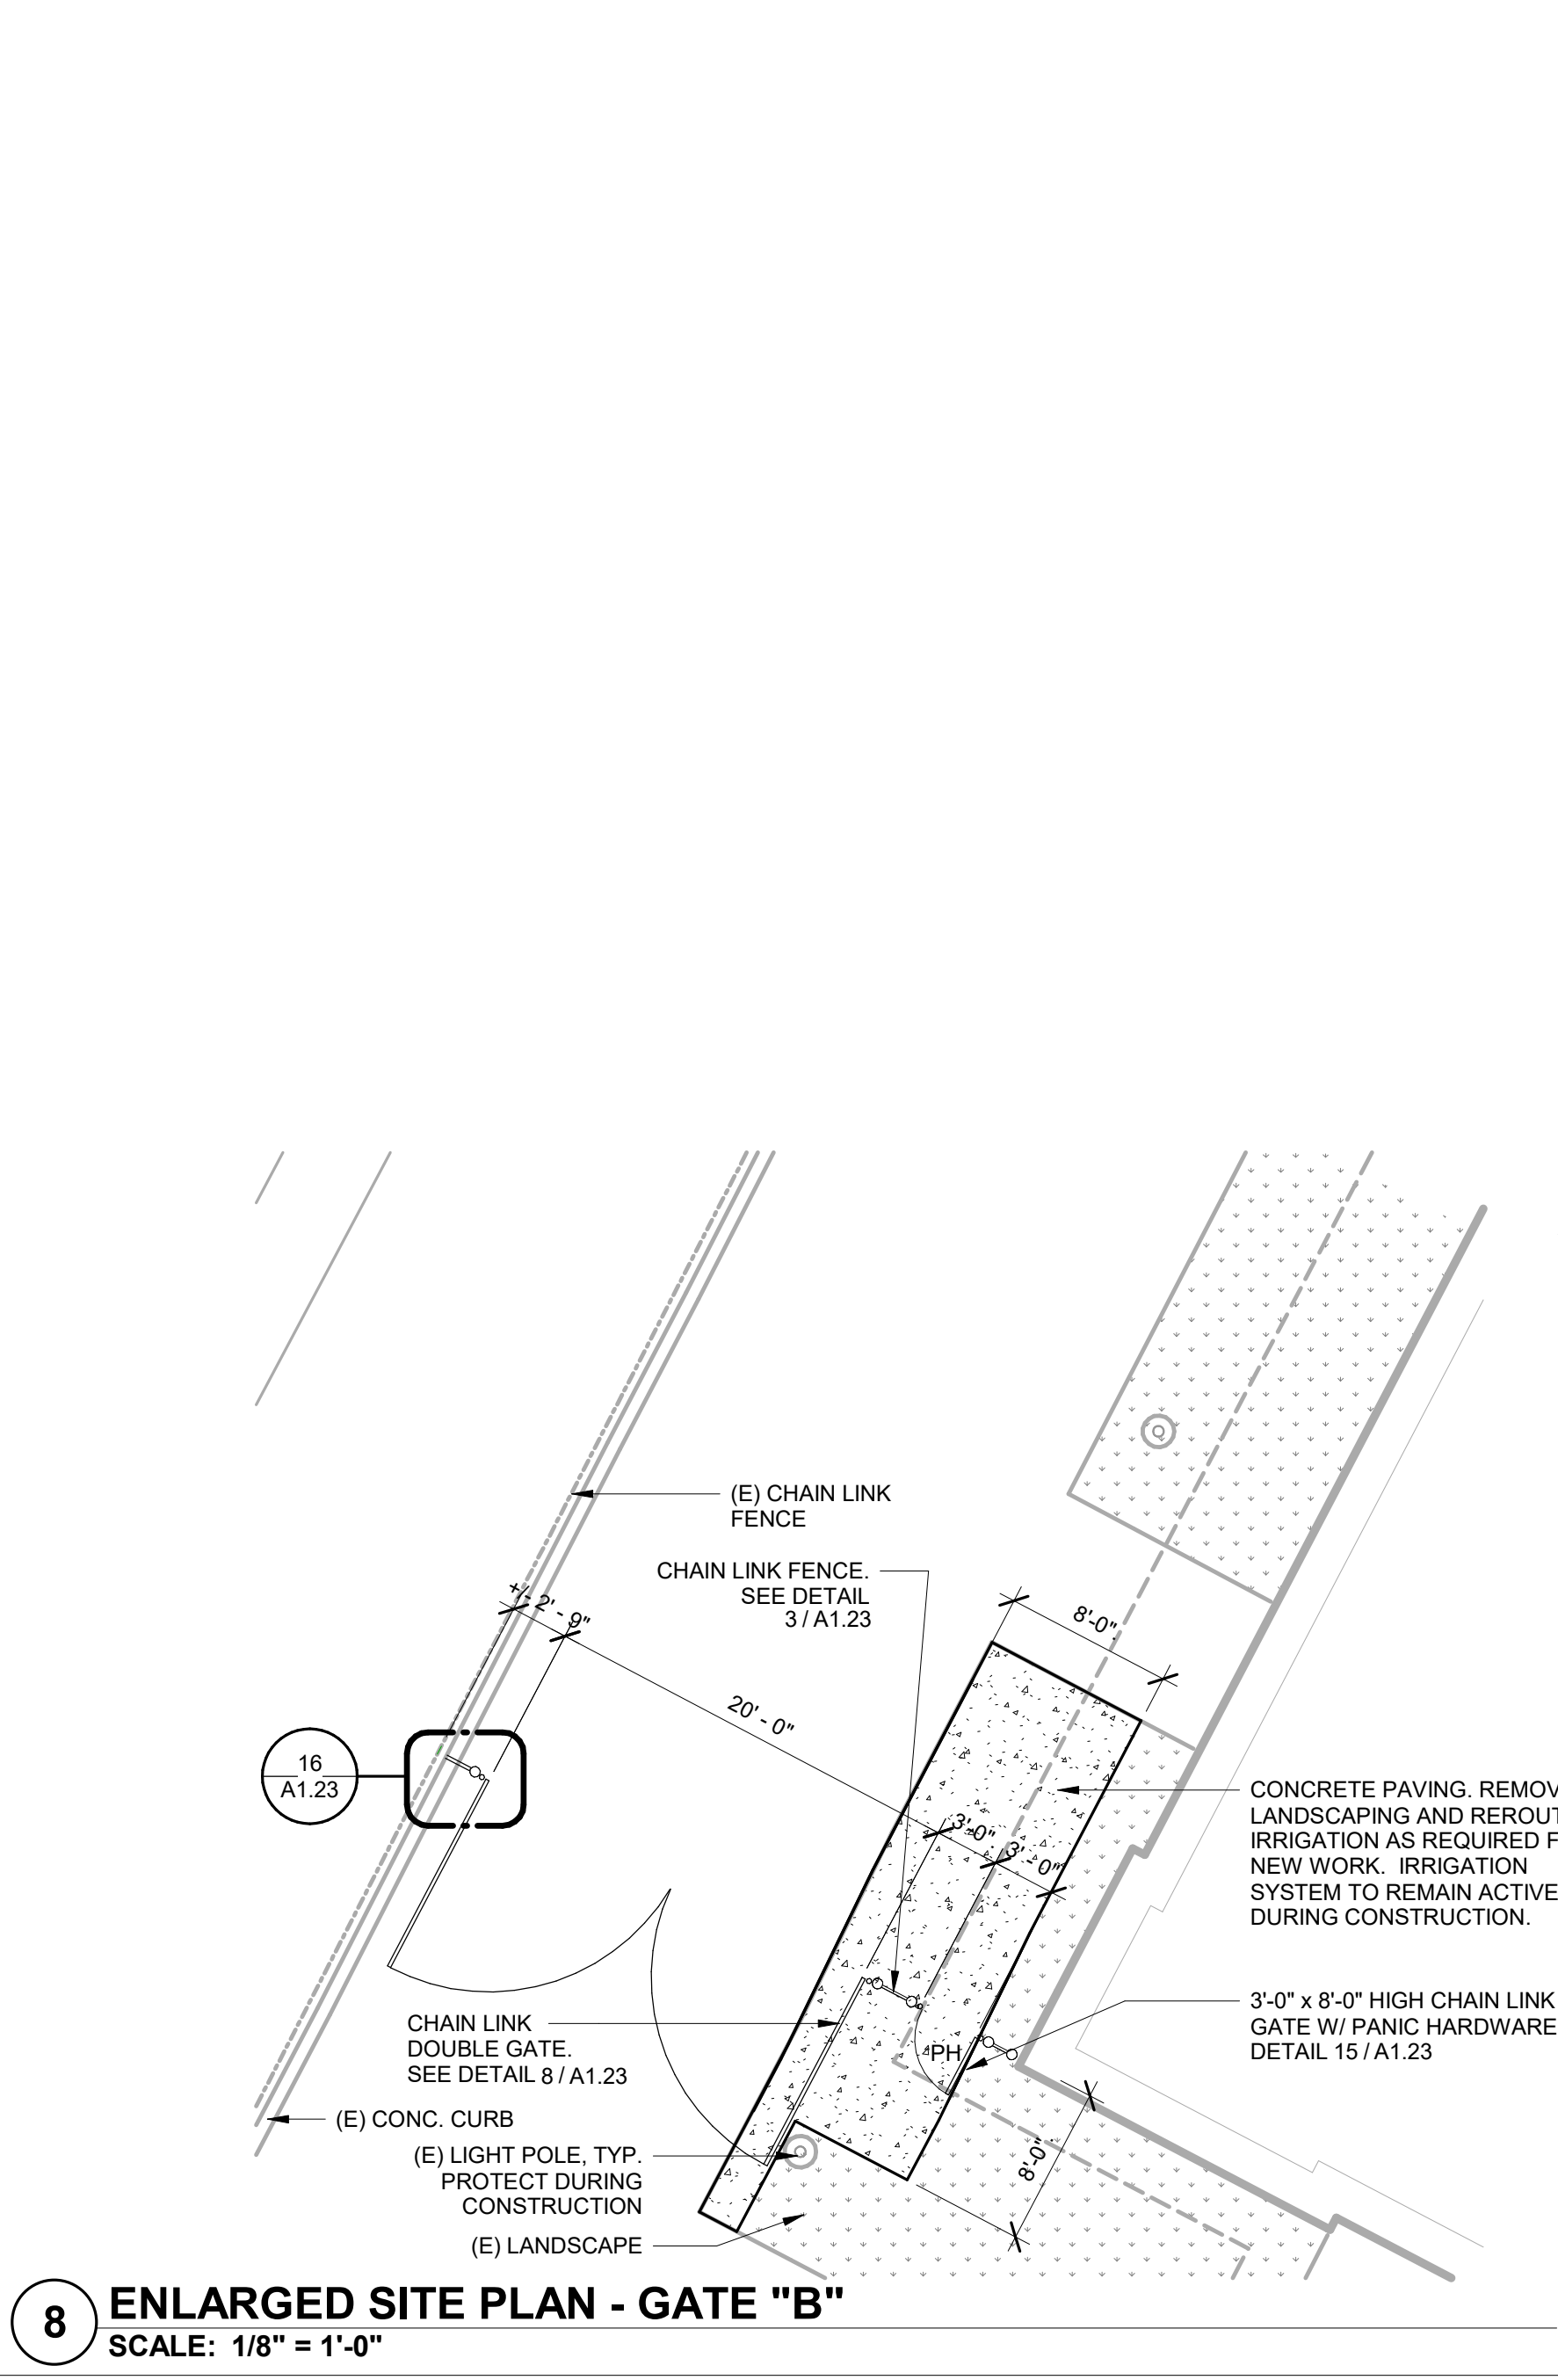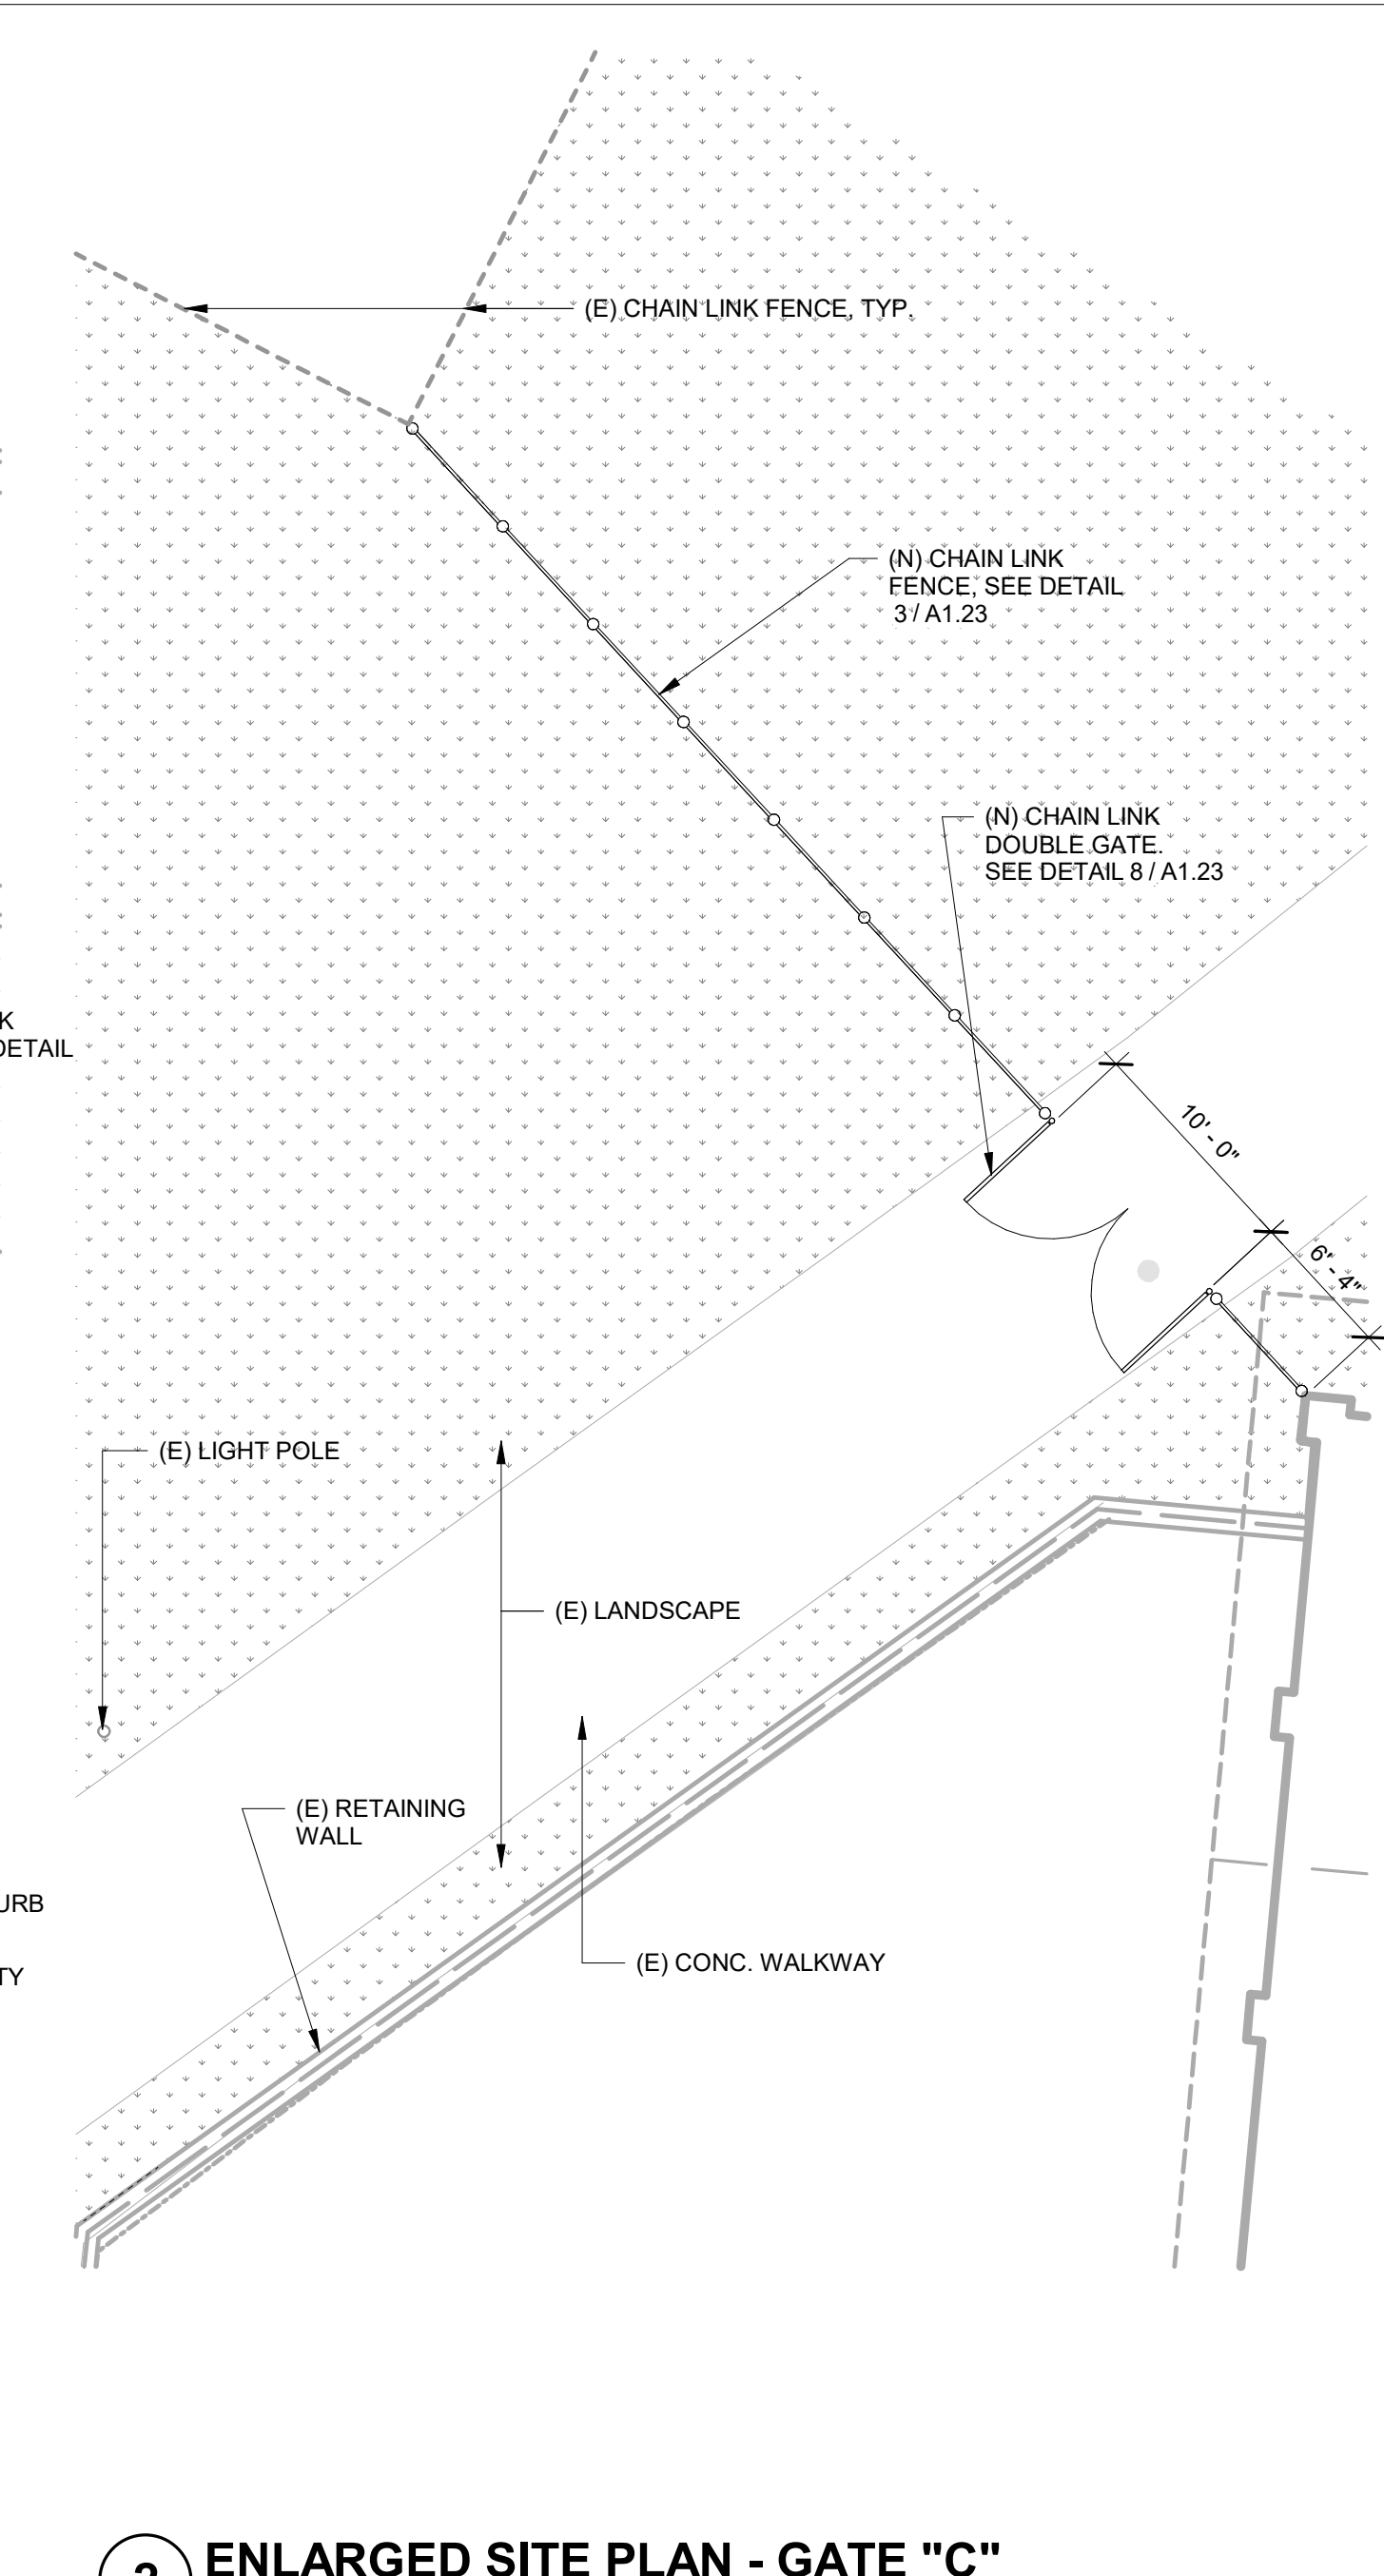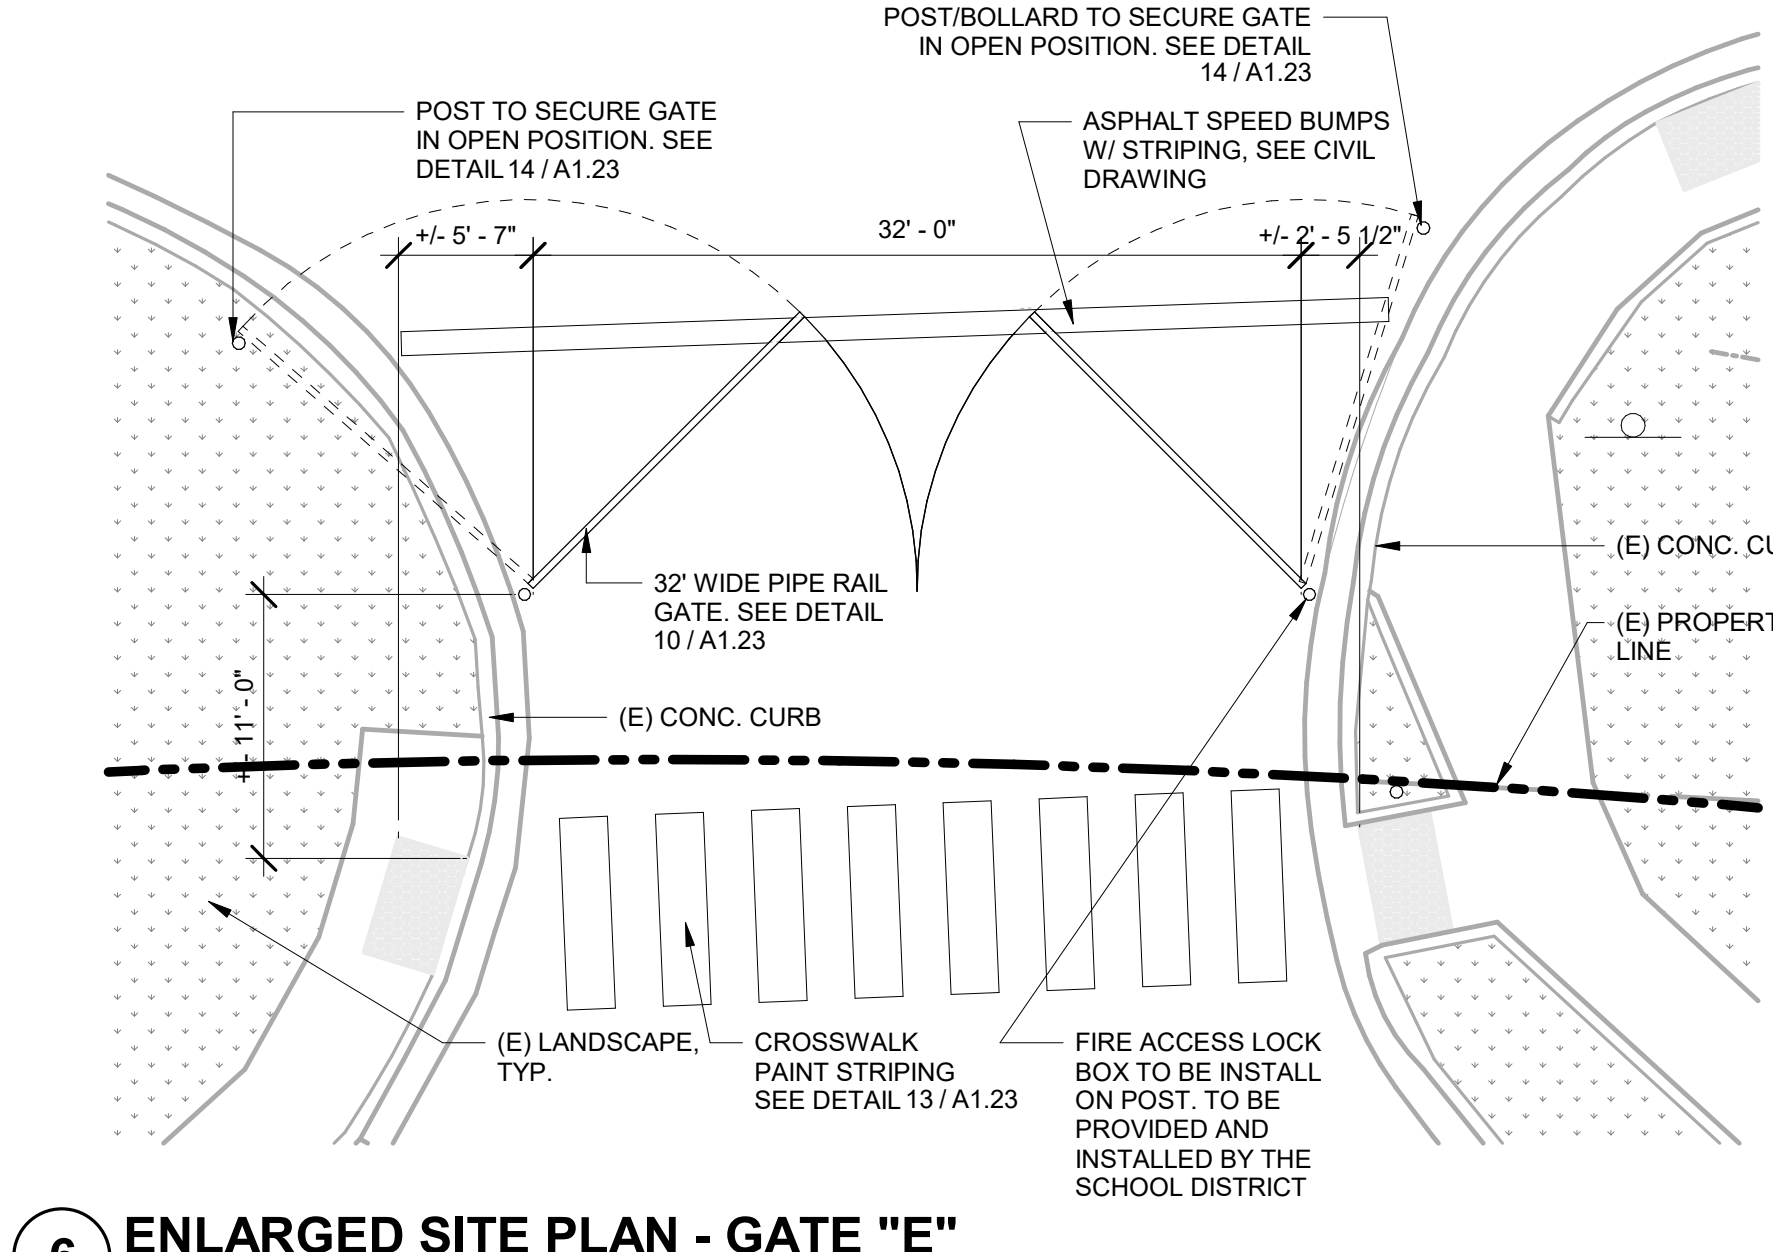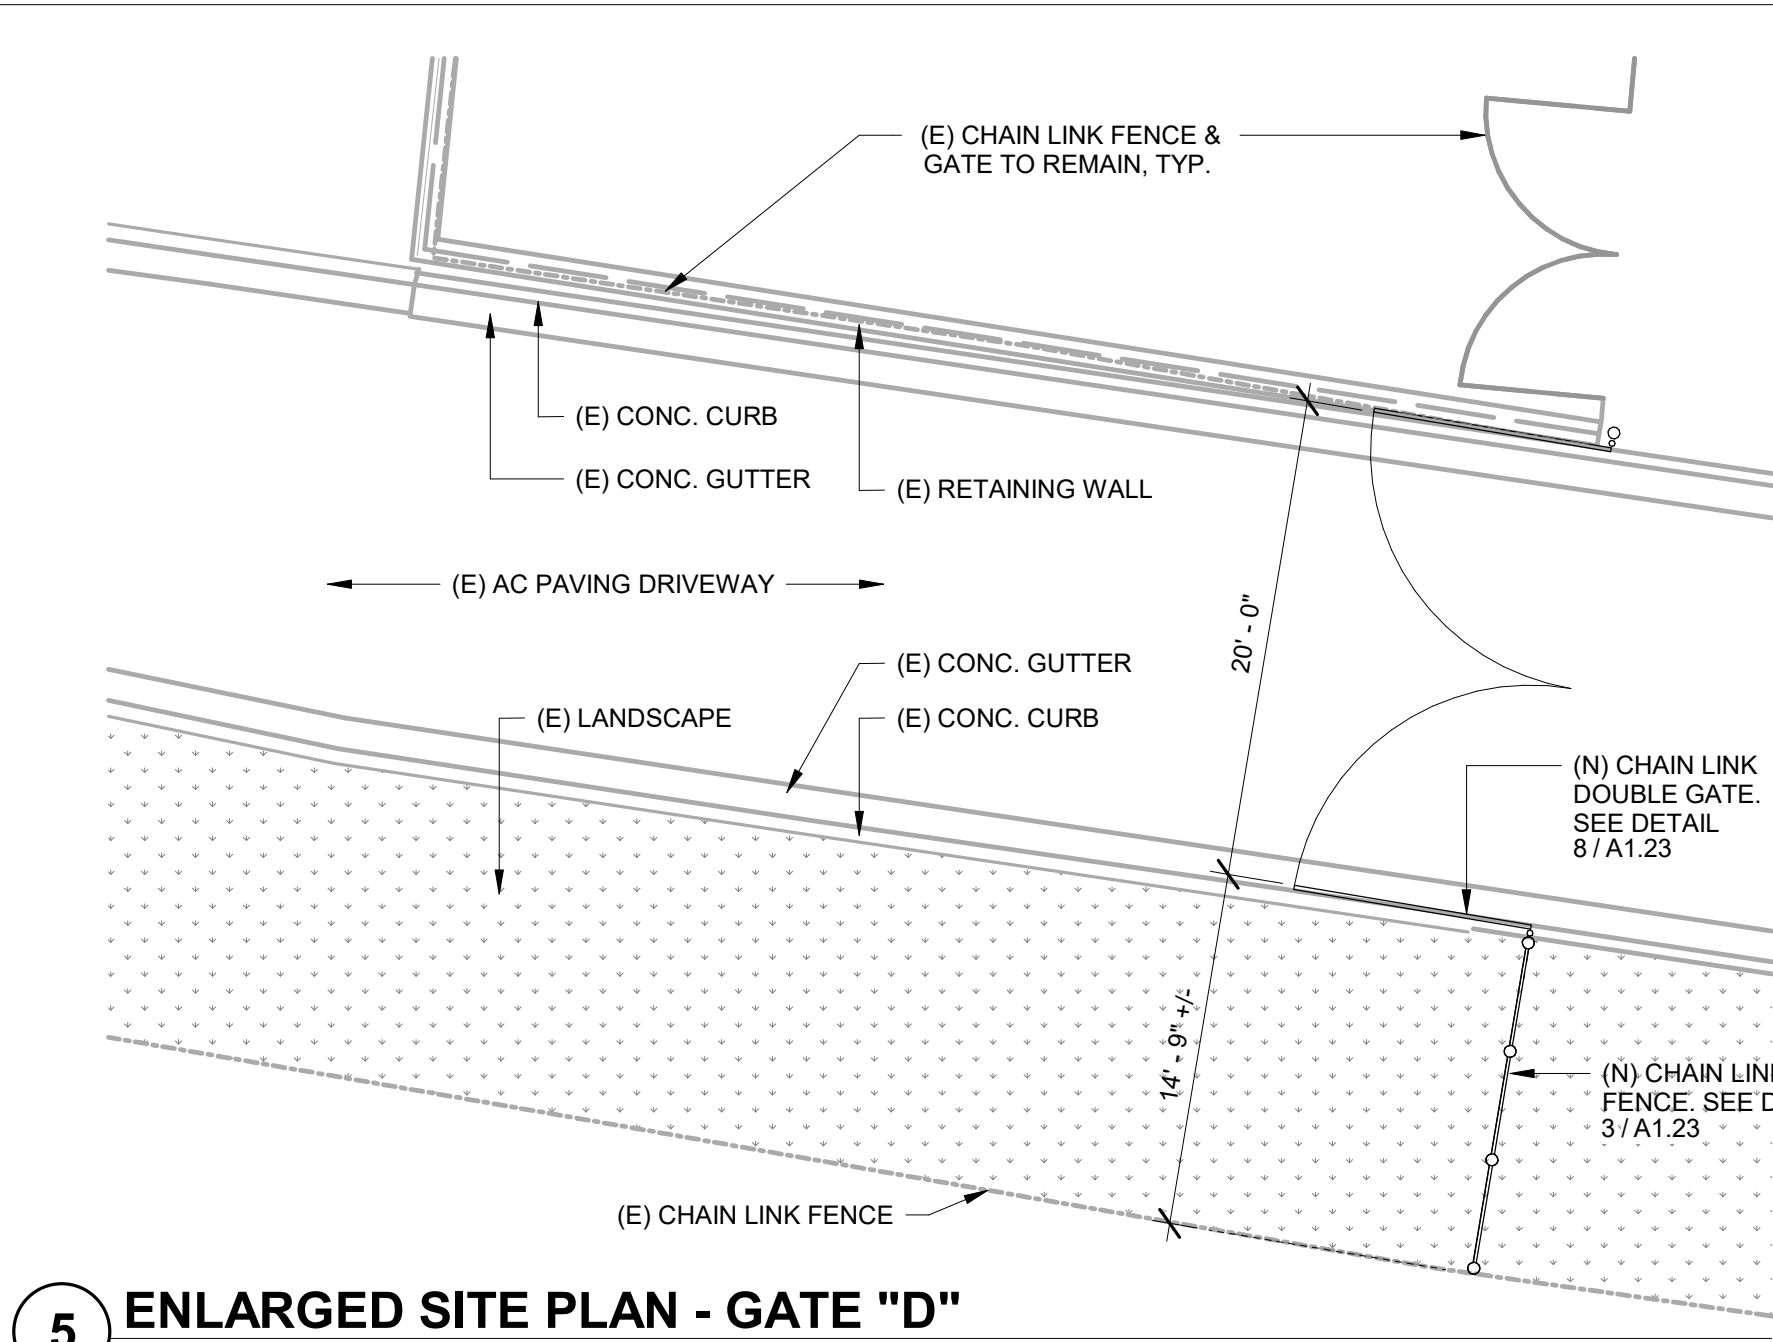

Derivi
Castellanos
Architects

Silicon Valley
95 S Market St., Ste 480
San Jose, CA 95113
(408) 320-4871
www.dcaia.com

Central Valley
3031 W March Ln, Ste 334
Stockton, CA 95219
(209) 462-2873

Professional Seals

PACIFIC GROVE UNIFIED SCHOOL DISTRICT

PACIFIC GROVE HIGH SCHOOL SITE IMPROVEMENTS

615 SUNSET DR.
PACIFIC GROVE, CA 93950

SHEET TITLE:

SITE DETAILS

Revision Schedule		
NO.	Description	Date

PROJECT #
25.054

ISSUE DATE:
07/22/2026

SHEET #
A1.22

