— City of Nevada City —

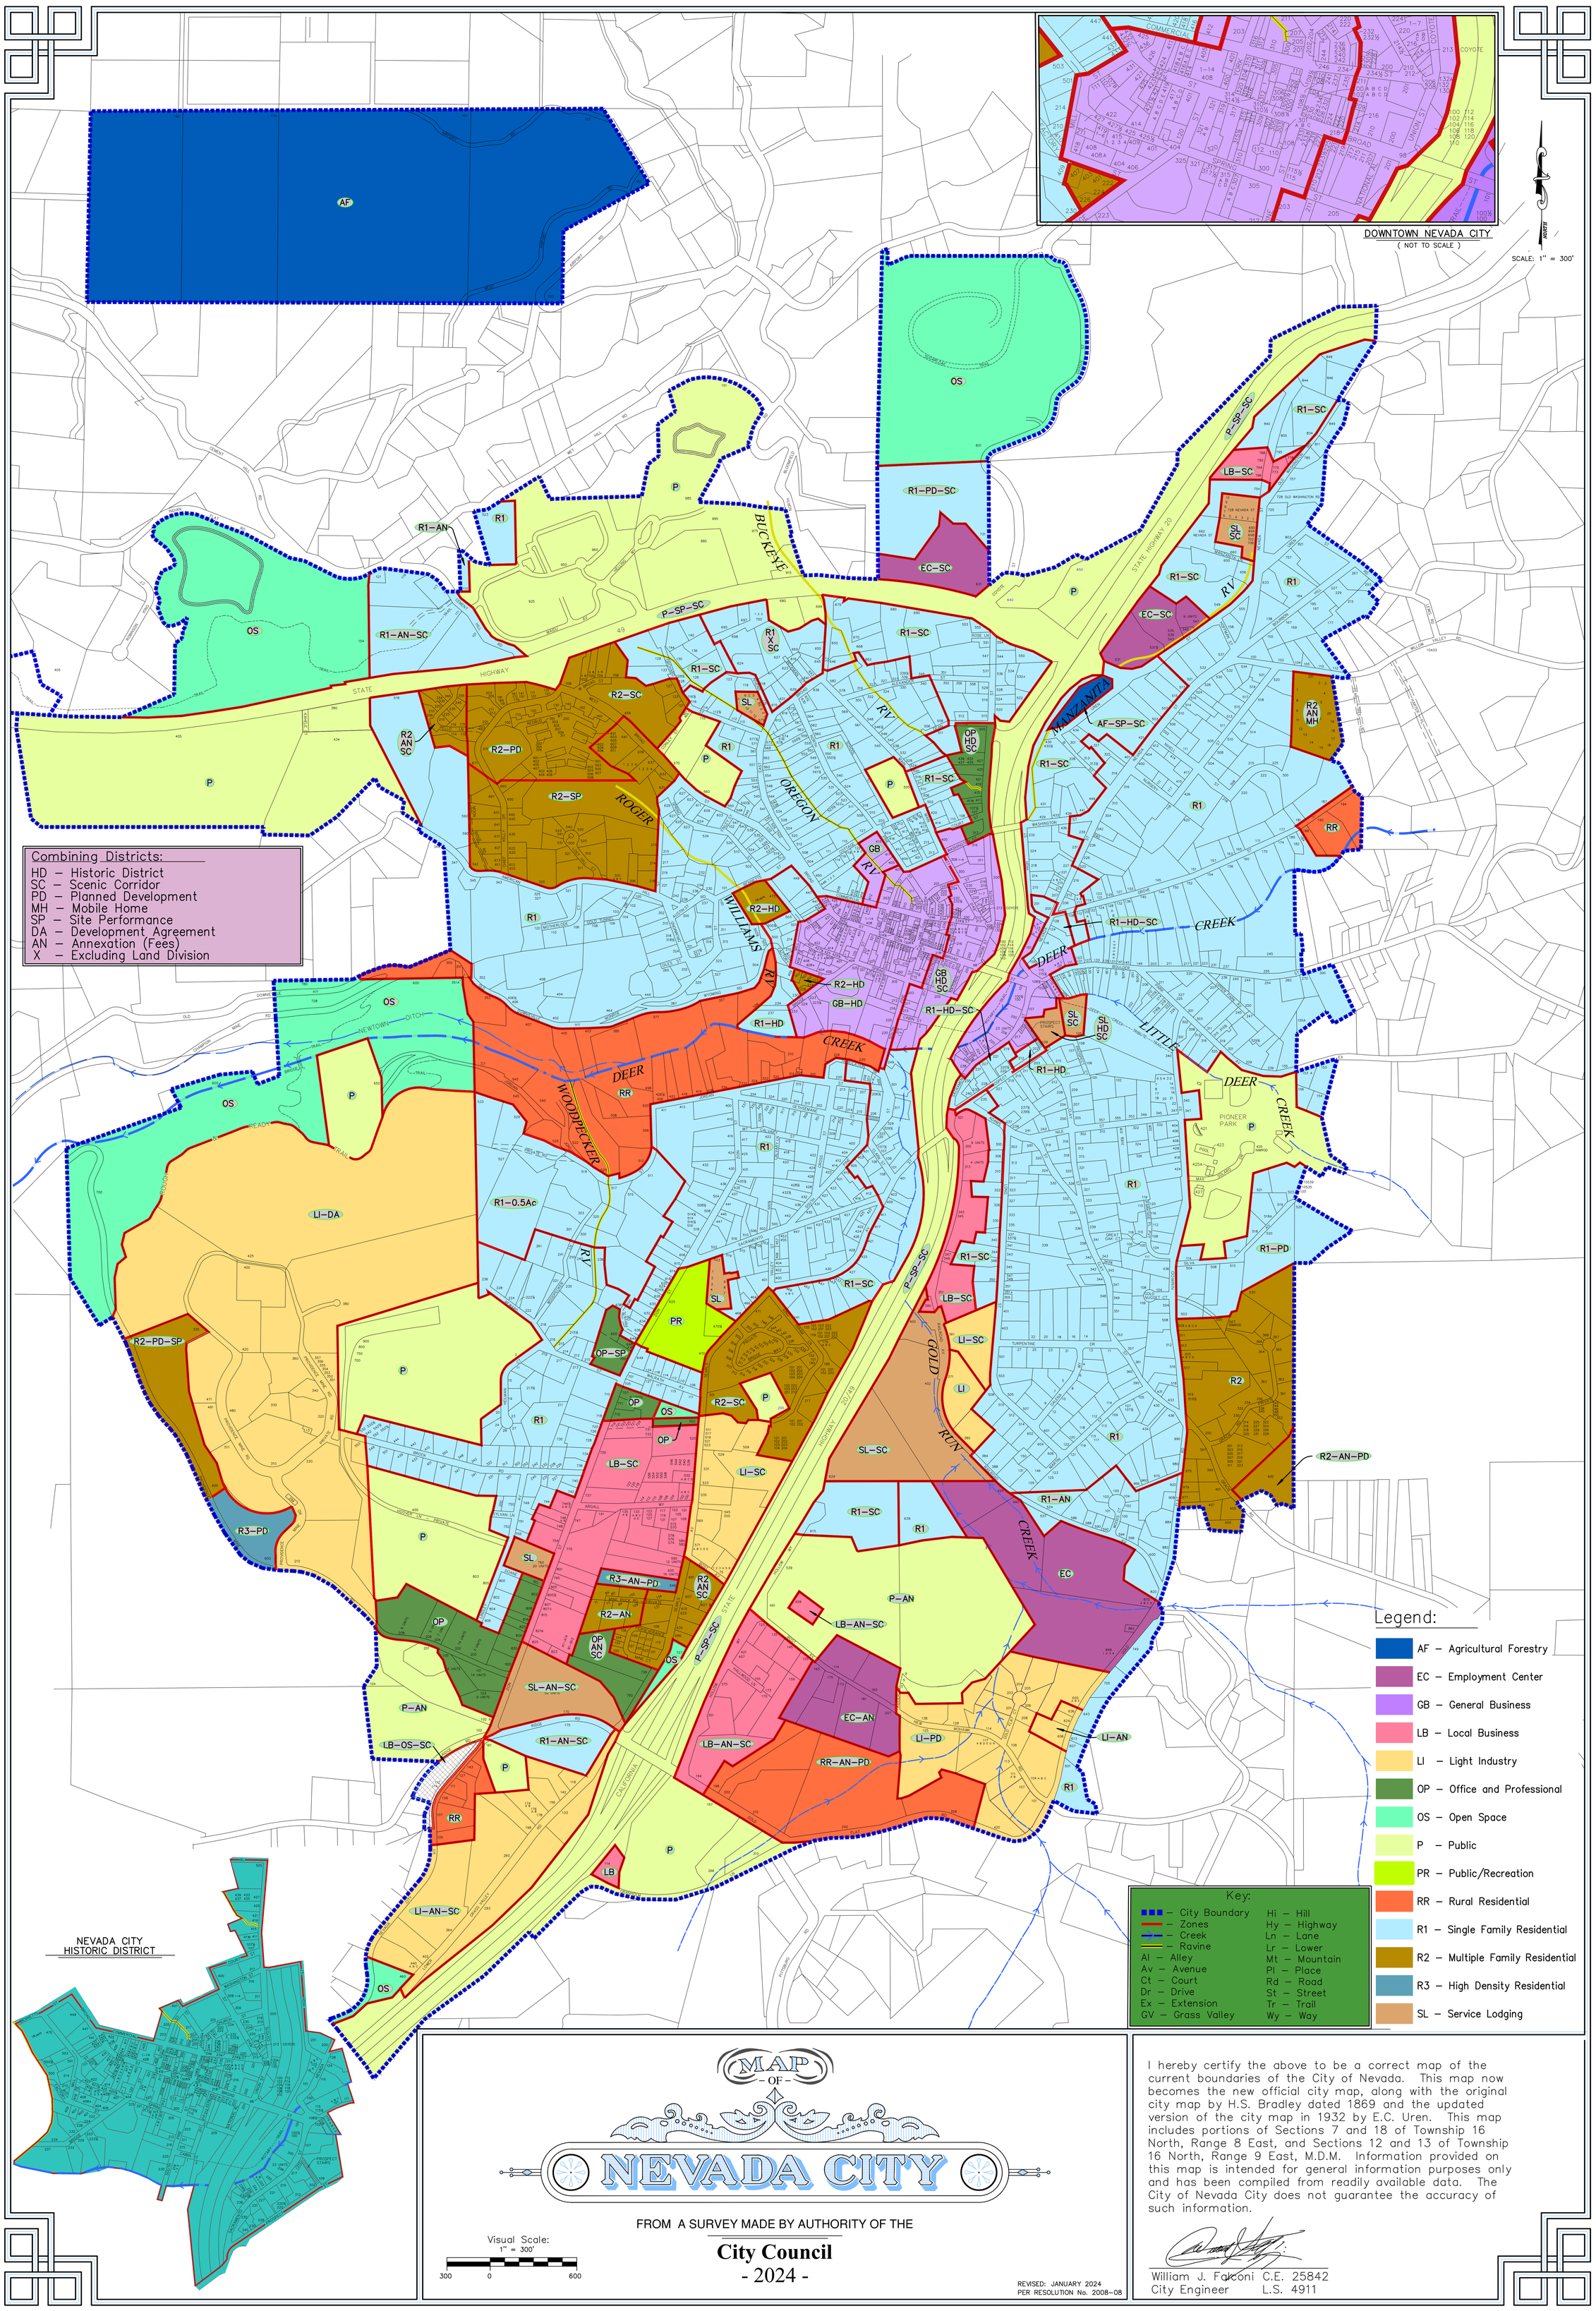

MAP
– OF –
NEVADA CITY

FROM A SURVEY MADE BY AUTHORITY OF THE

City Council

- 2024 -

REVISED: JANUARY 2024
PER RESOLUTION No. 2008–08

I hereby certify the above to be a correct map of the current boundaries of the City of Nevada. This map now becomes the new official city map, along with the original city map by H.S. Bradley dated 1869 and the updated version of the city map in 1932 by E.C. Uren. This map includes portions of Sections 7 and 18 of Township 16 North, Range 8 East, and Sections 12 and 13 of Township 16 North, Range 9 East, M.D.M. Information provided on this map is intended for general information purposes only and has been compiled from readily available data. The City of Nevada City does not guarantee the accuracy of such information.

William J. Falconi C.E. 25842
City Engineer L.S. 4911